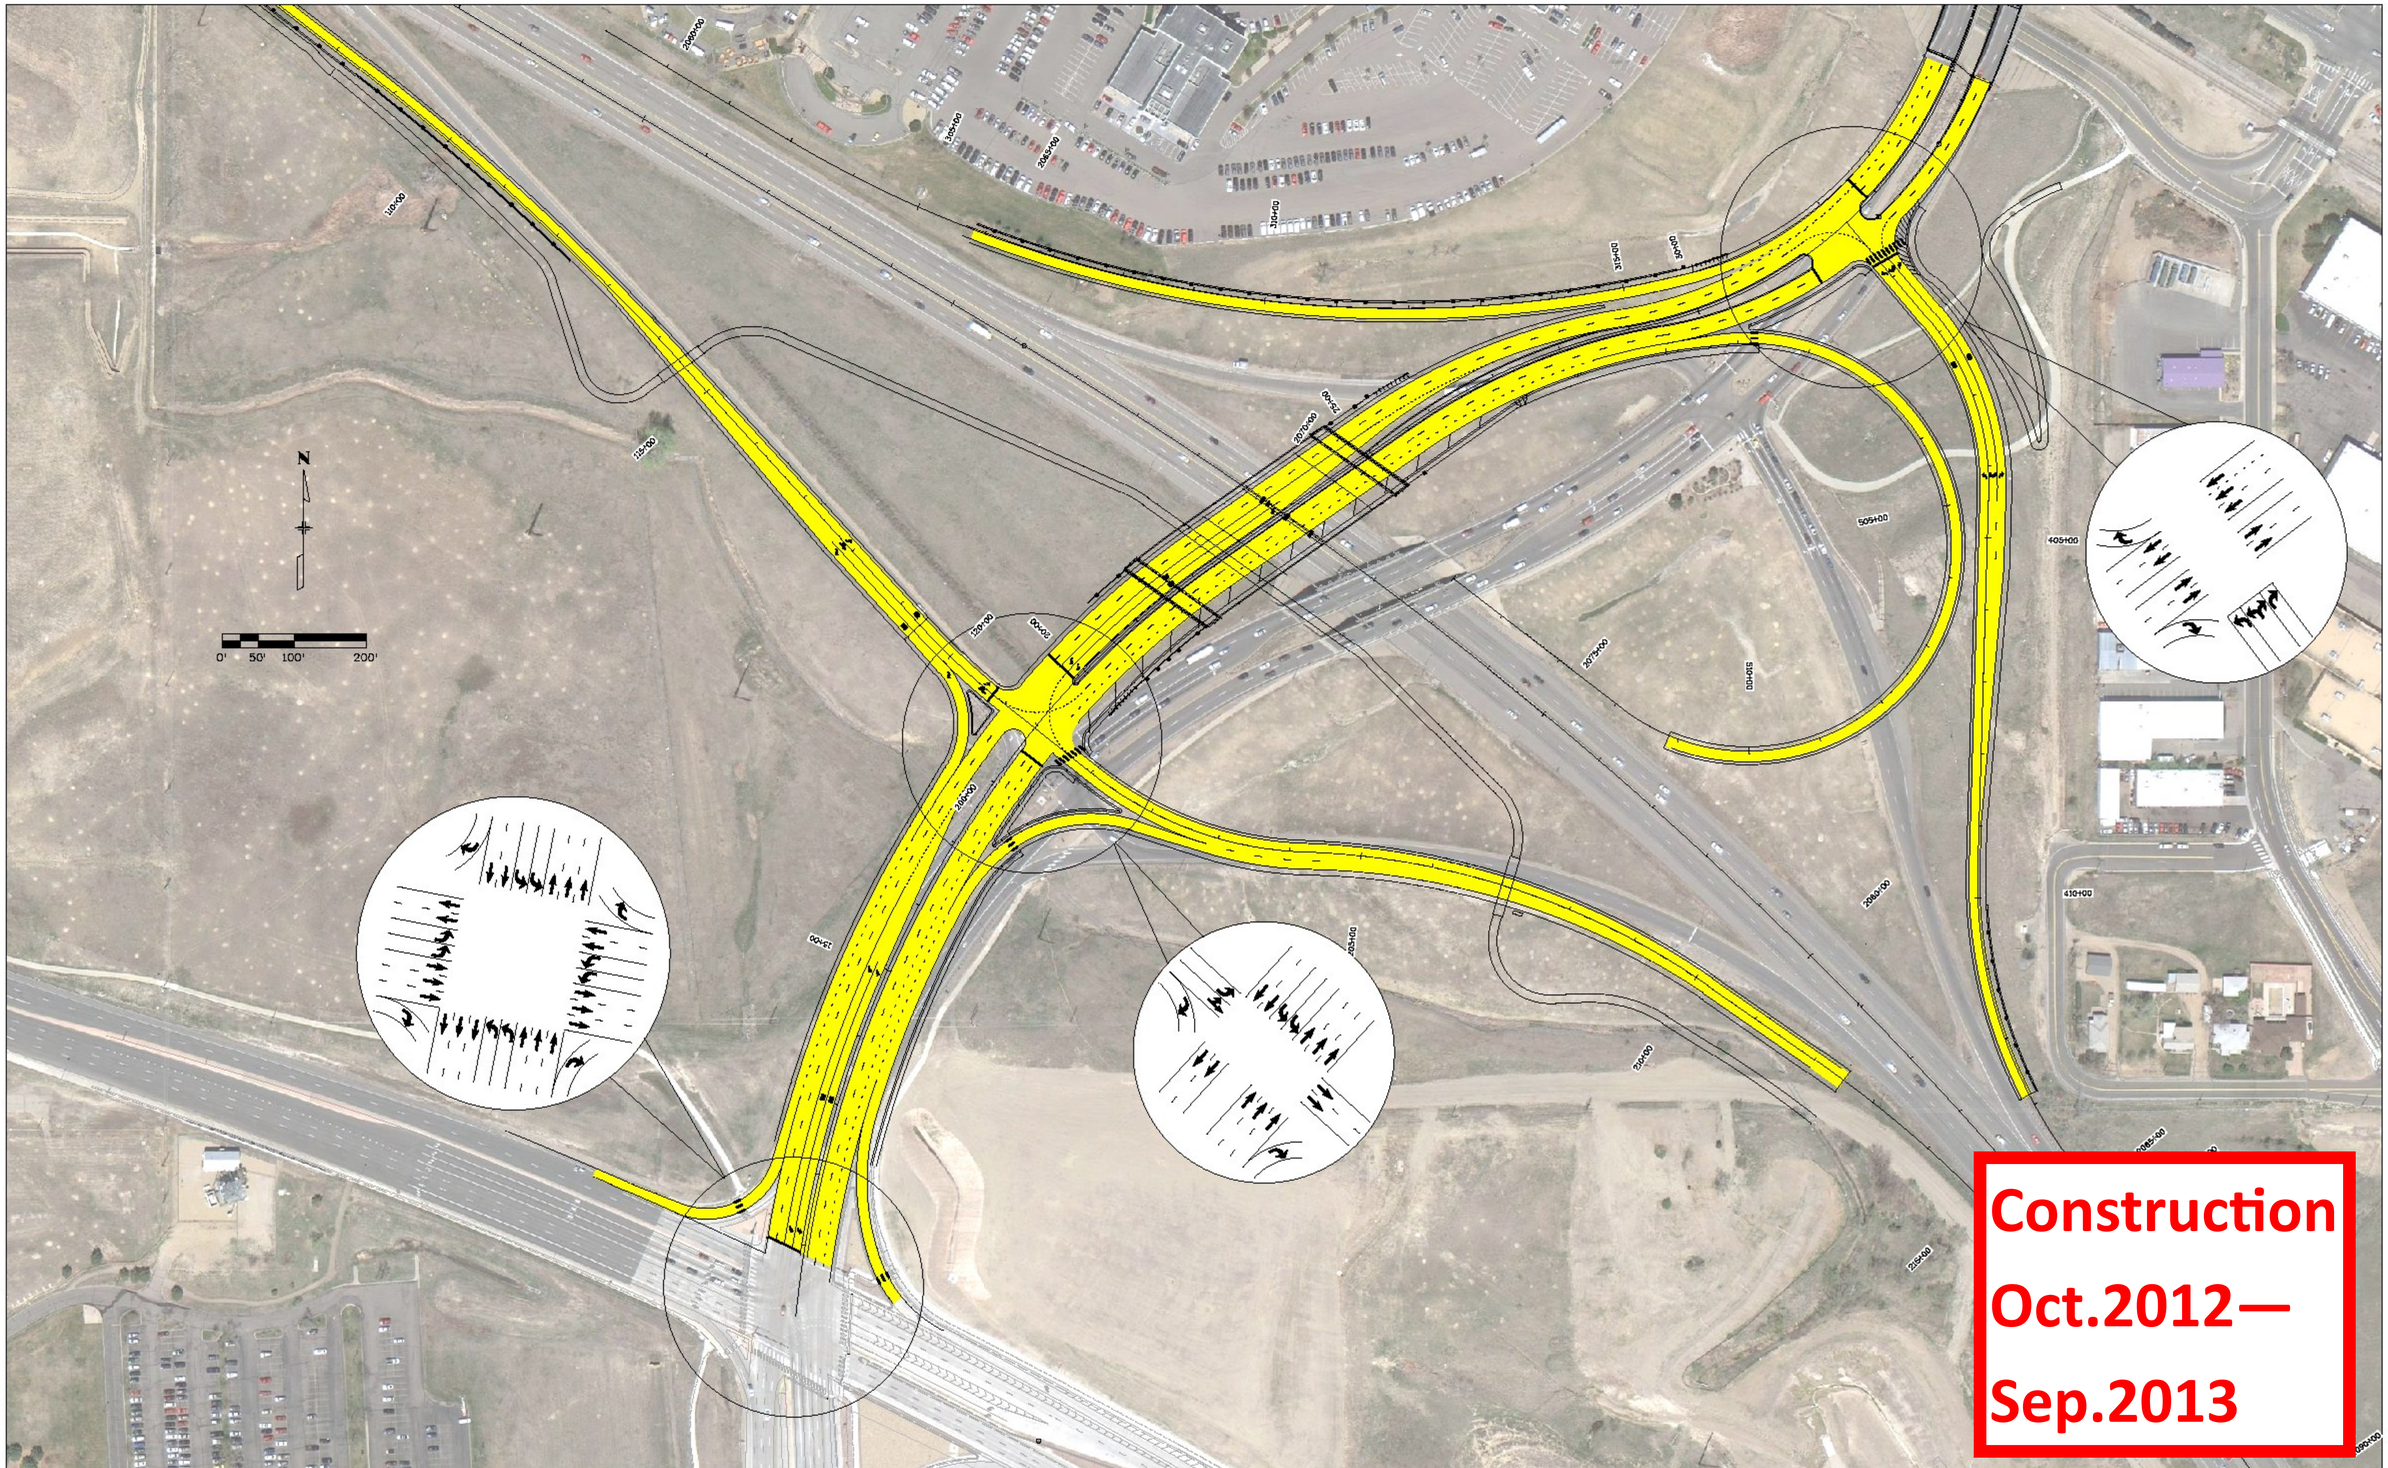

Ames Construction, Inc. GRANITE™
AMES/GRANITE JOINT VENTURE

Colorado Department of Transportation
DOT
DEPARTMENT OF TRANSPORTATION
2000 South Holly Street
Denver, Co 80222
Phone: 303-972-9112 FAX: 303-972-9114

CHOOSE YOUR MOVE
US 36 EXPRESS LANES PROJECT

WADSWORTH PARKWAY

09/10/12