SH 115 IMPROVEMENTS FROM COLORADO SPRINGS TO PENROSE ROLL PLOT 1 (MP 27.7 TO MP 31.1)

LEGEND:

NEW TURN LANE

NEW PASSING LANE

NO COLOR HATCHING MEANS PROJECT WILL MATCH THE EXISTING LANE CONFIGURATION.

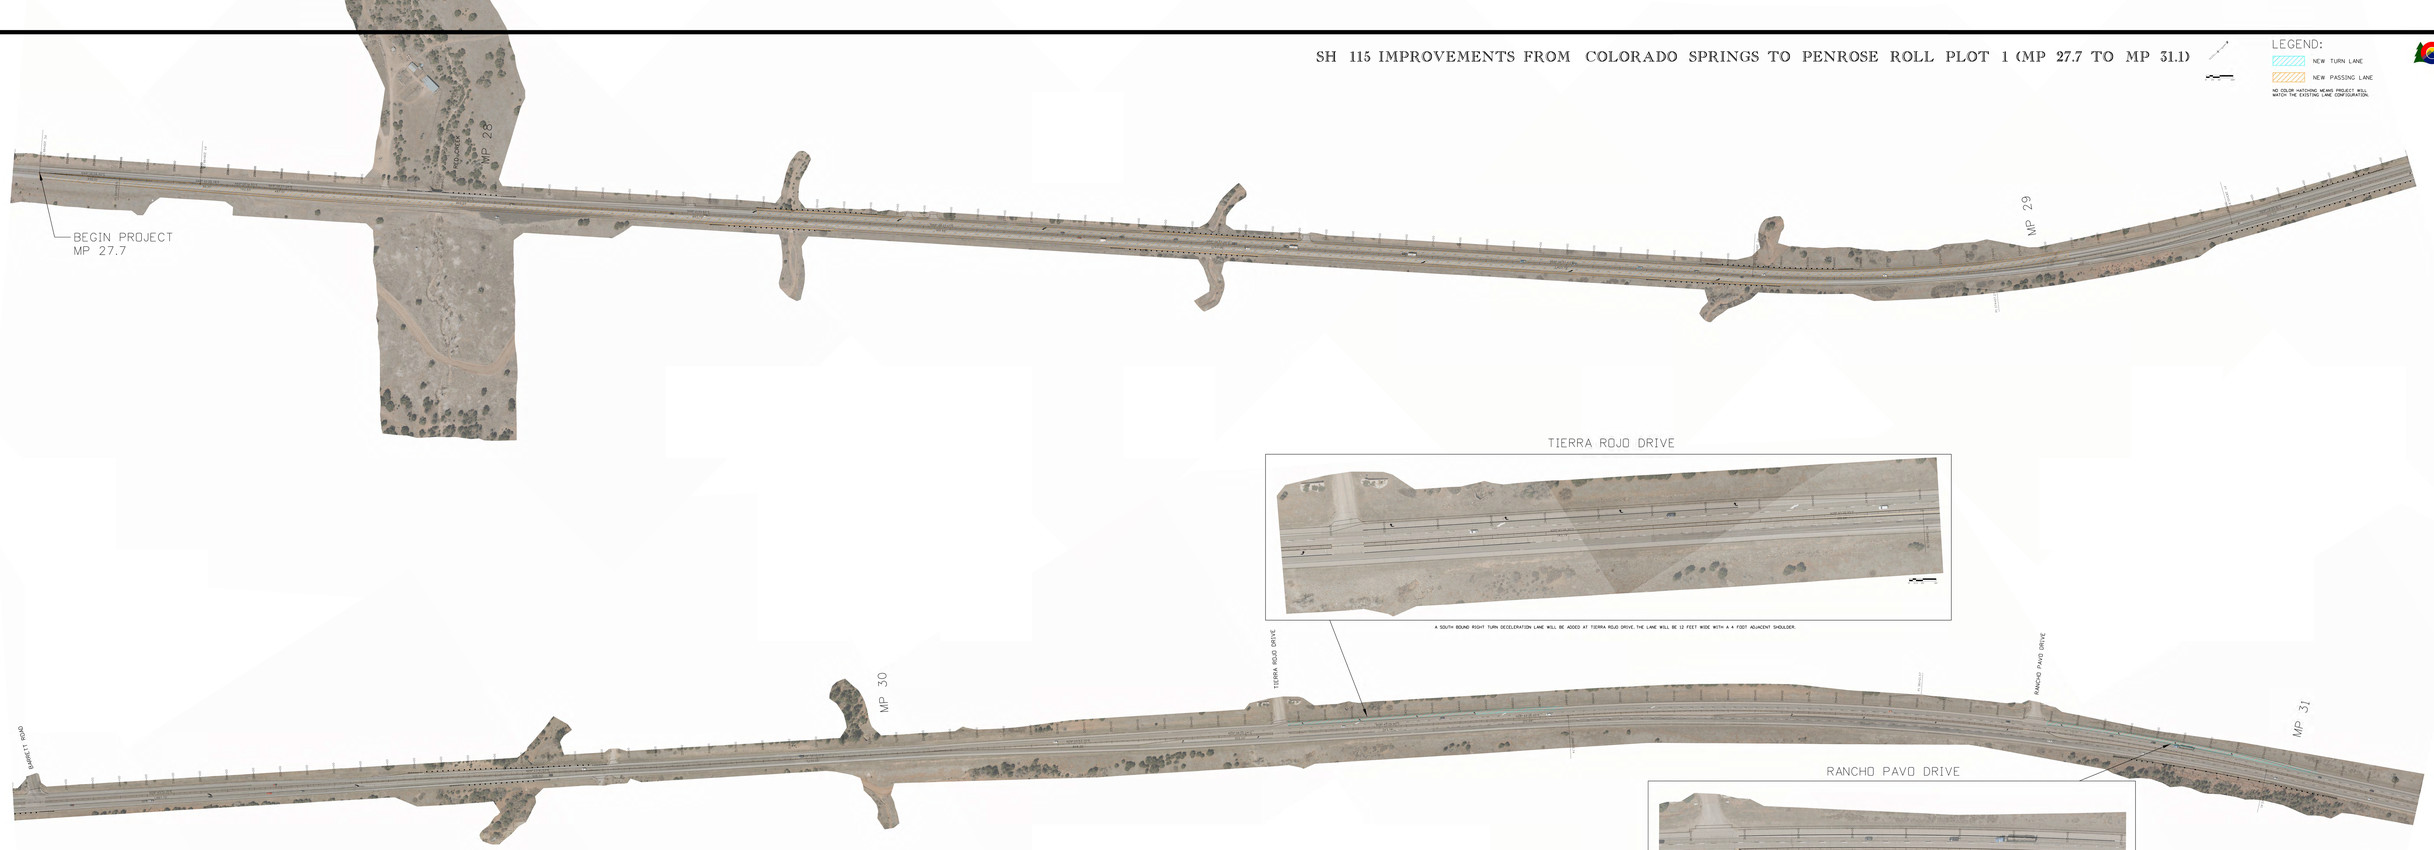

TIERRA ROJO DRIVE

A SOUTH BOUND RIGHT TURN DECELERATION LANE WILL BE ADDED AT TIERRA ROJO DRIVE. THE LANE WILL BE 12 FEET WIDE WITH A 4 FOOT ADJACENT SHOULDER.

RANCHO PAVO DRIVE

A SOUTH BOUND RIGHT TURN DECELERATION LANE WILL BE ADDED AT RANCHO PAVO DRIVE. THE LANE WILL BE 12 FEET WIDE WITH A 4 FOOT ADJACENT SHOULDER.