SH 115 IMPROVEMENTS FROM COLORADO SPRINGS TO PENROSE ROLL PLOT 2 (MP 31.1 TO MP 34.5)

LEGEND:

NEW TURN LANE

NEW PASSING LANE
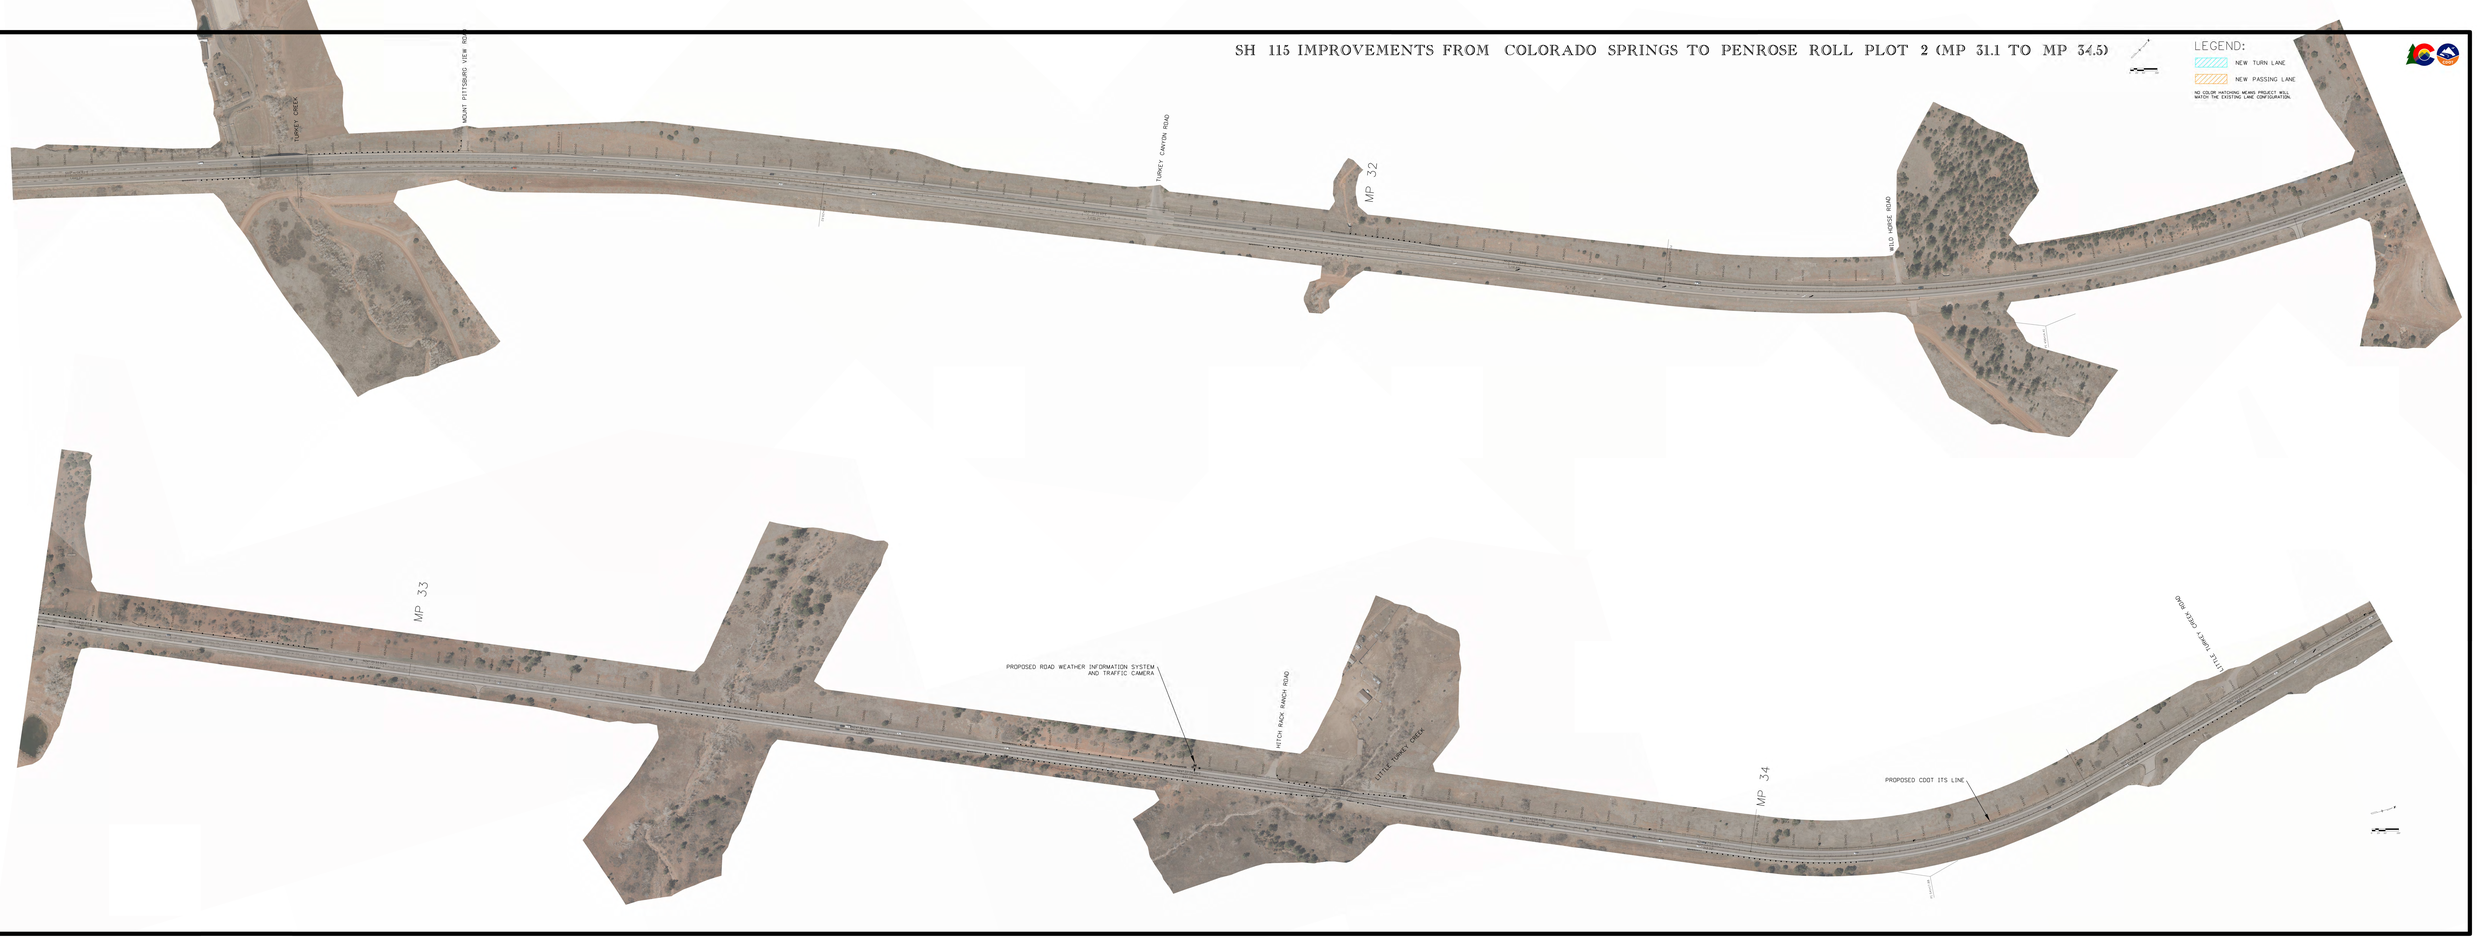
NO COLOR HATCHING MEANS PROJECT WILL MATCH THE EXISTING LANE CONFIGURATION.