SH 115 IMPROVEMENTS FROM COLORADO SPRINGS TO PENROSE ROLL PLOT 3 (MP 34.5 TO MP 37.9)

LEGEND:

NEW TURN LANE

NEW PASSING LANE

NO COLOR HATCHING MEANS PROJECT WILL MATCH THE EXISTING LANE CONFIGURATION.

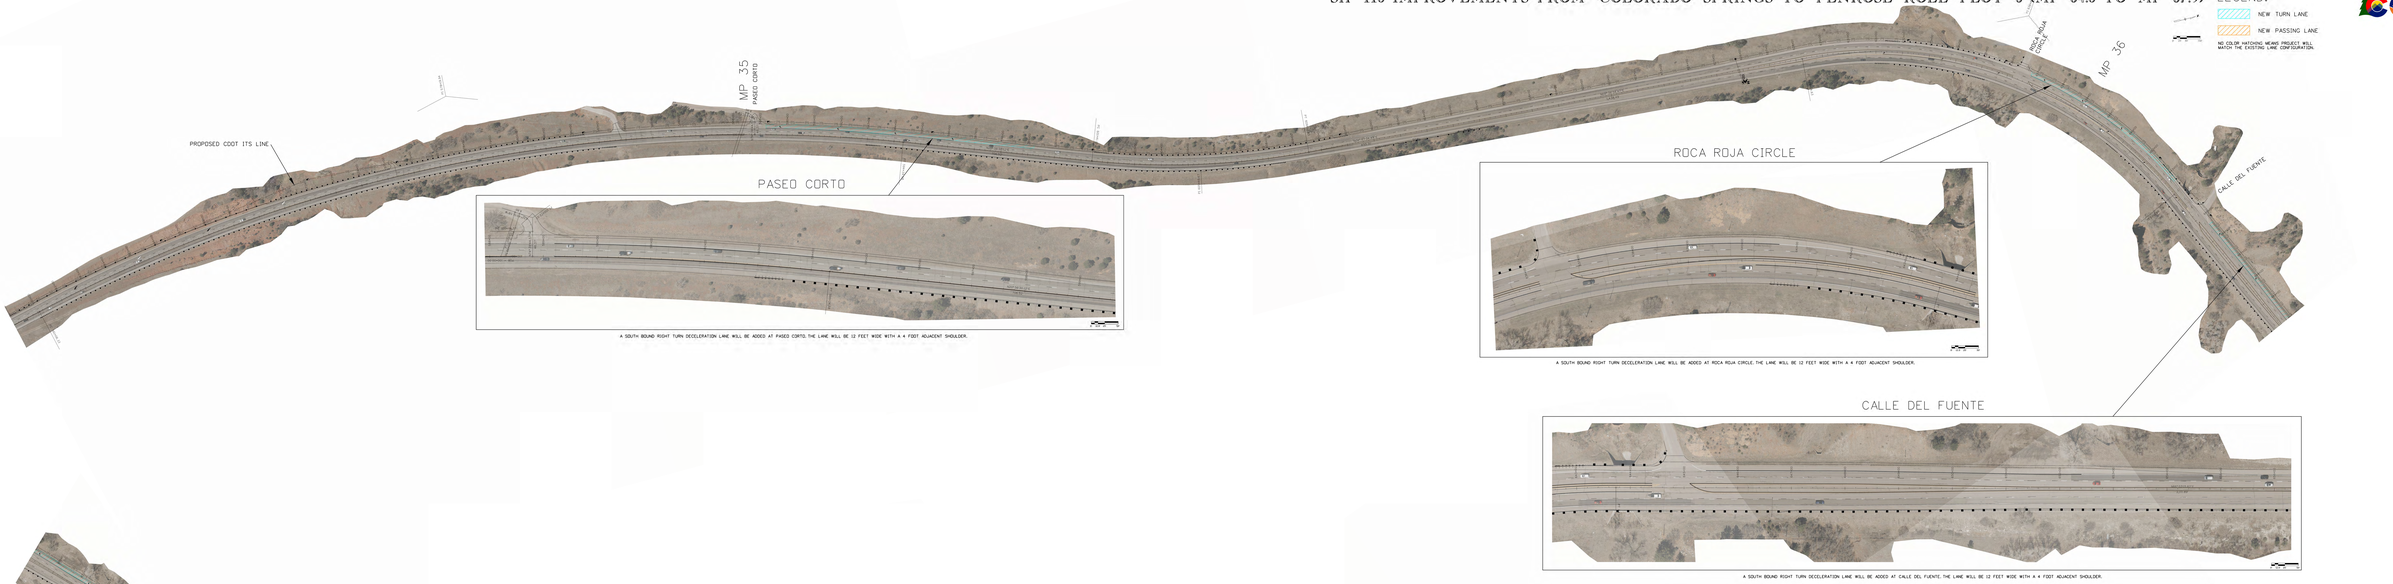

PASEO CORTO

A SOUTH BOUND RIGHT TURN DECELERATION LANE WILL BE ADDED AT PASEO CORTO. THE LANE WILL BE 12 FEET WIDE WITH A 4 FOOT ADJACENT SHOULDER.

ROCA ROJA CIRCLE

A SOUTH BOUND RIGHT TURN DECELERATION LANE WILL BE ADDED AT ROCA ROJA CIRCLE. THE LANE WILL BE 12 FEET WIDE WITH A 4 FOOT ADJACENT SHOULDER.

CALLE DEL FUENTE

A SOUTH BOUND RIGHT TURN DECELERATION LANE WILL BE ADDED AT CALLE DEL FUENTE. THE LANE WILL BE 12 FEET WIDE WITH A 4 FOOT ADJACENT SHOULDER.