I-25 / CIMARRON ULTIMATE CONFIGURATION

06/03/14

COLORADO Department of Transportation

COLORADO Department of Transportation

LEGEND
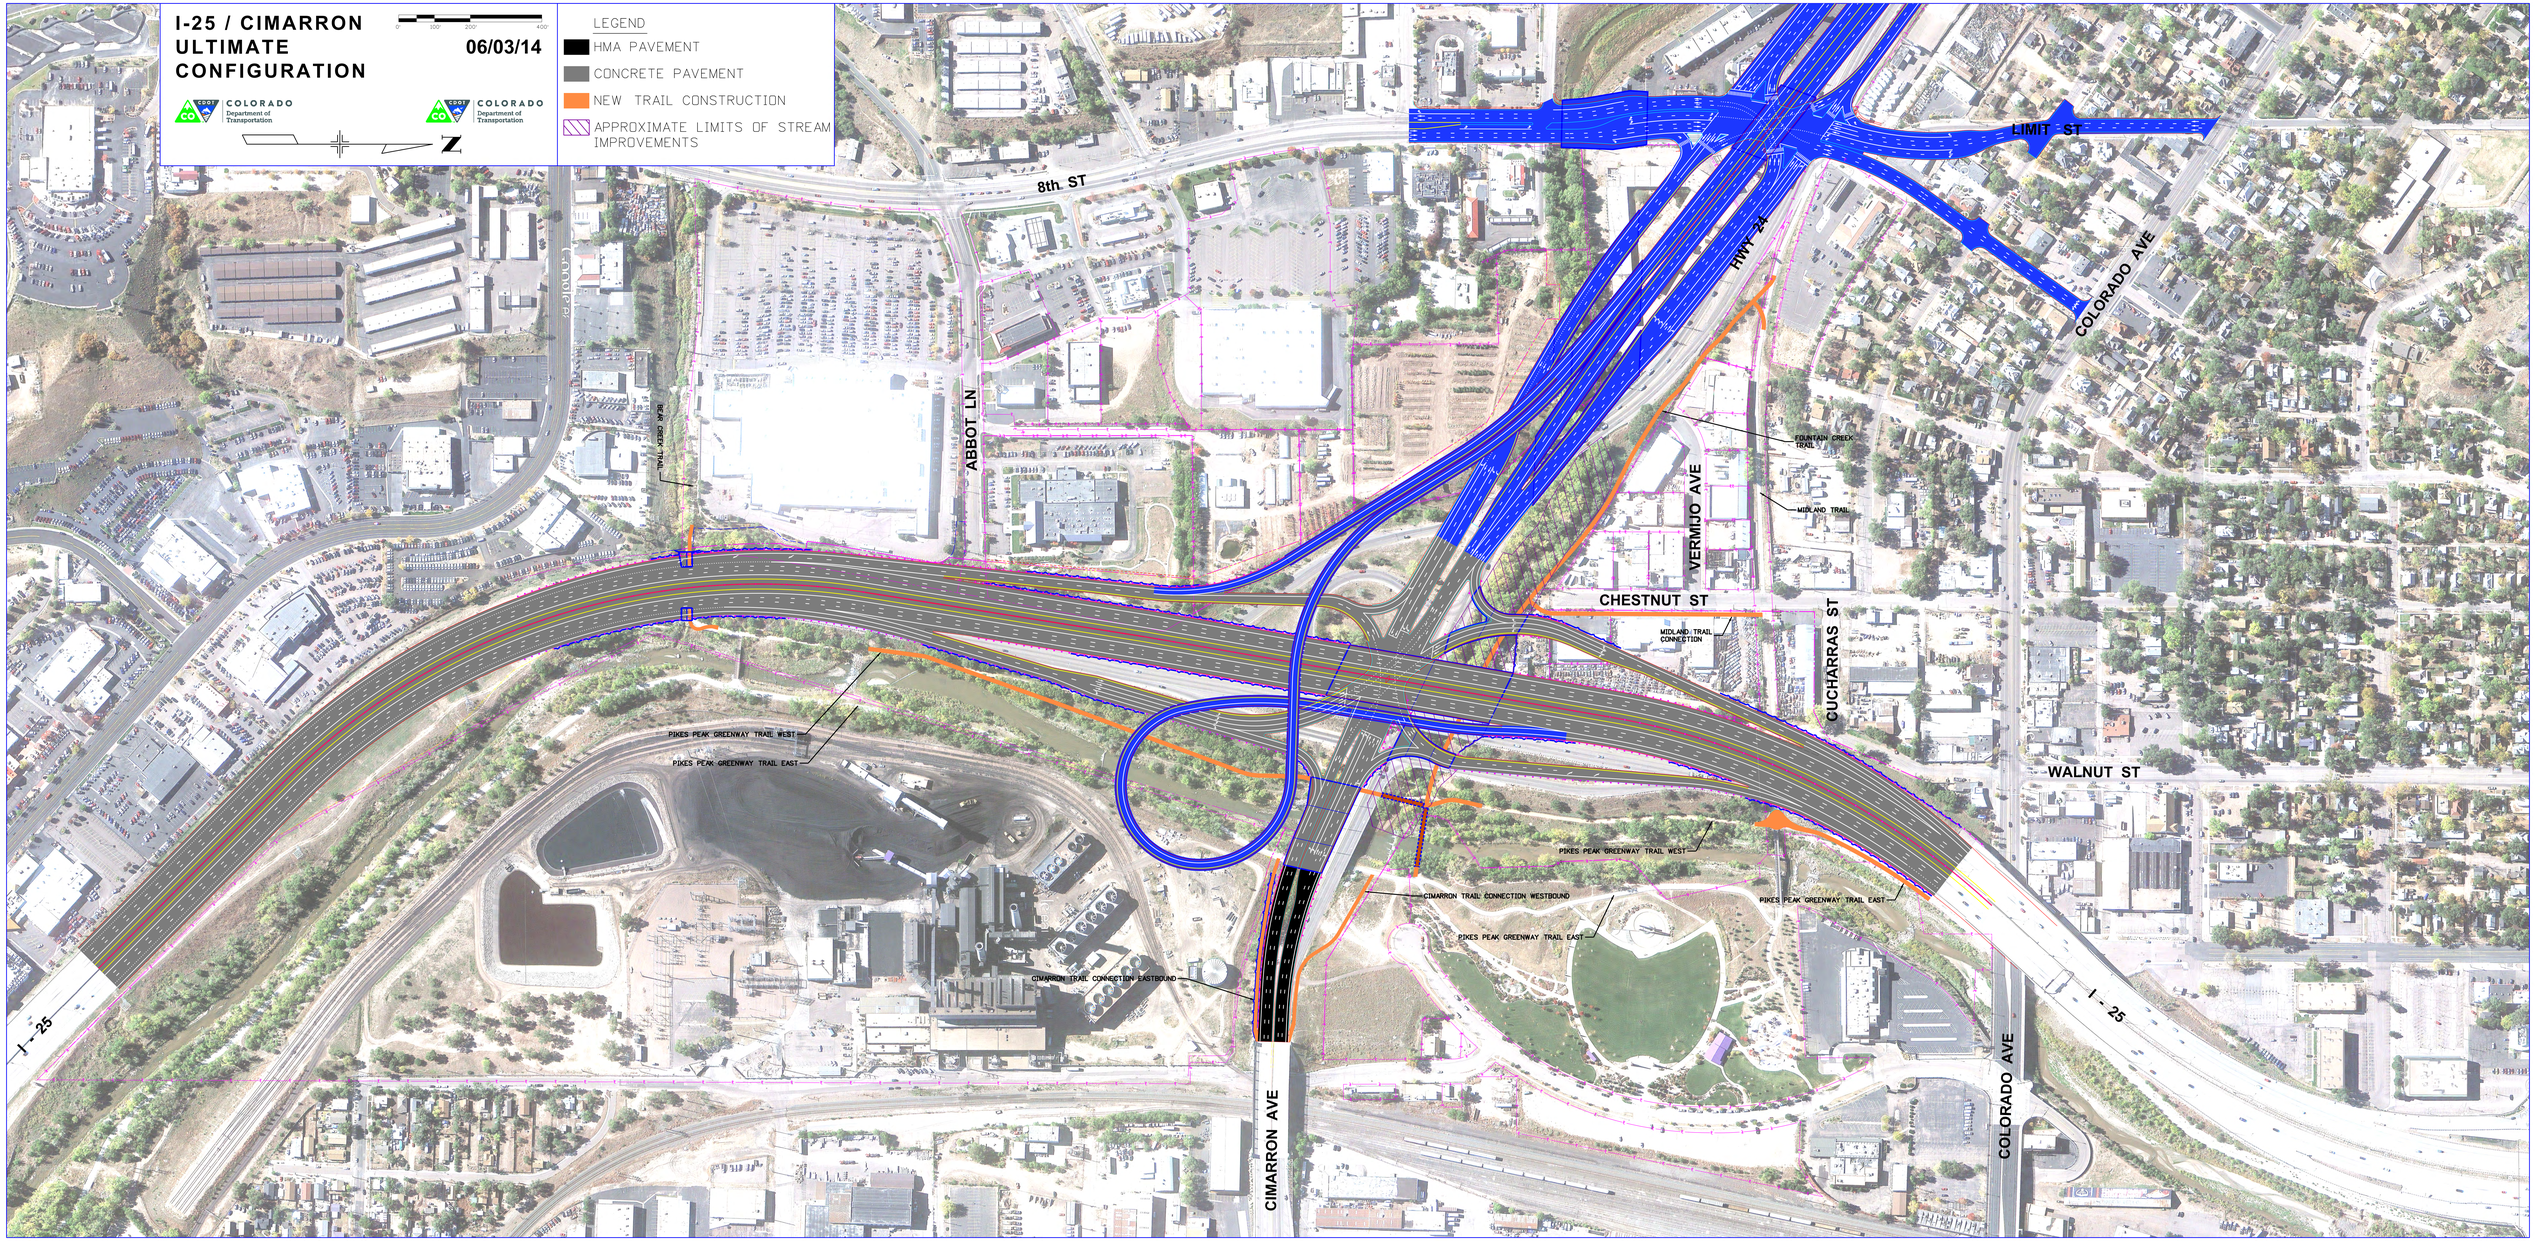
- HMA PAVEMENT
- CONCRETE PAVEMENT
- NEW TRAIL CONSTRUCTION
- APPROXIMATE LIMITS OF STREAM IMPROVEMENTS