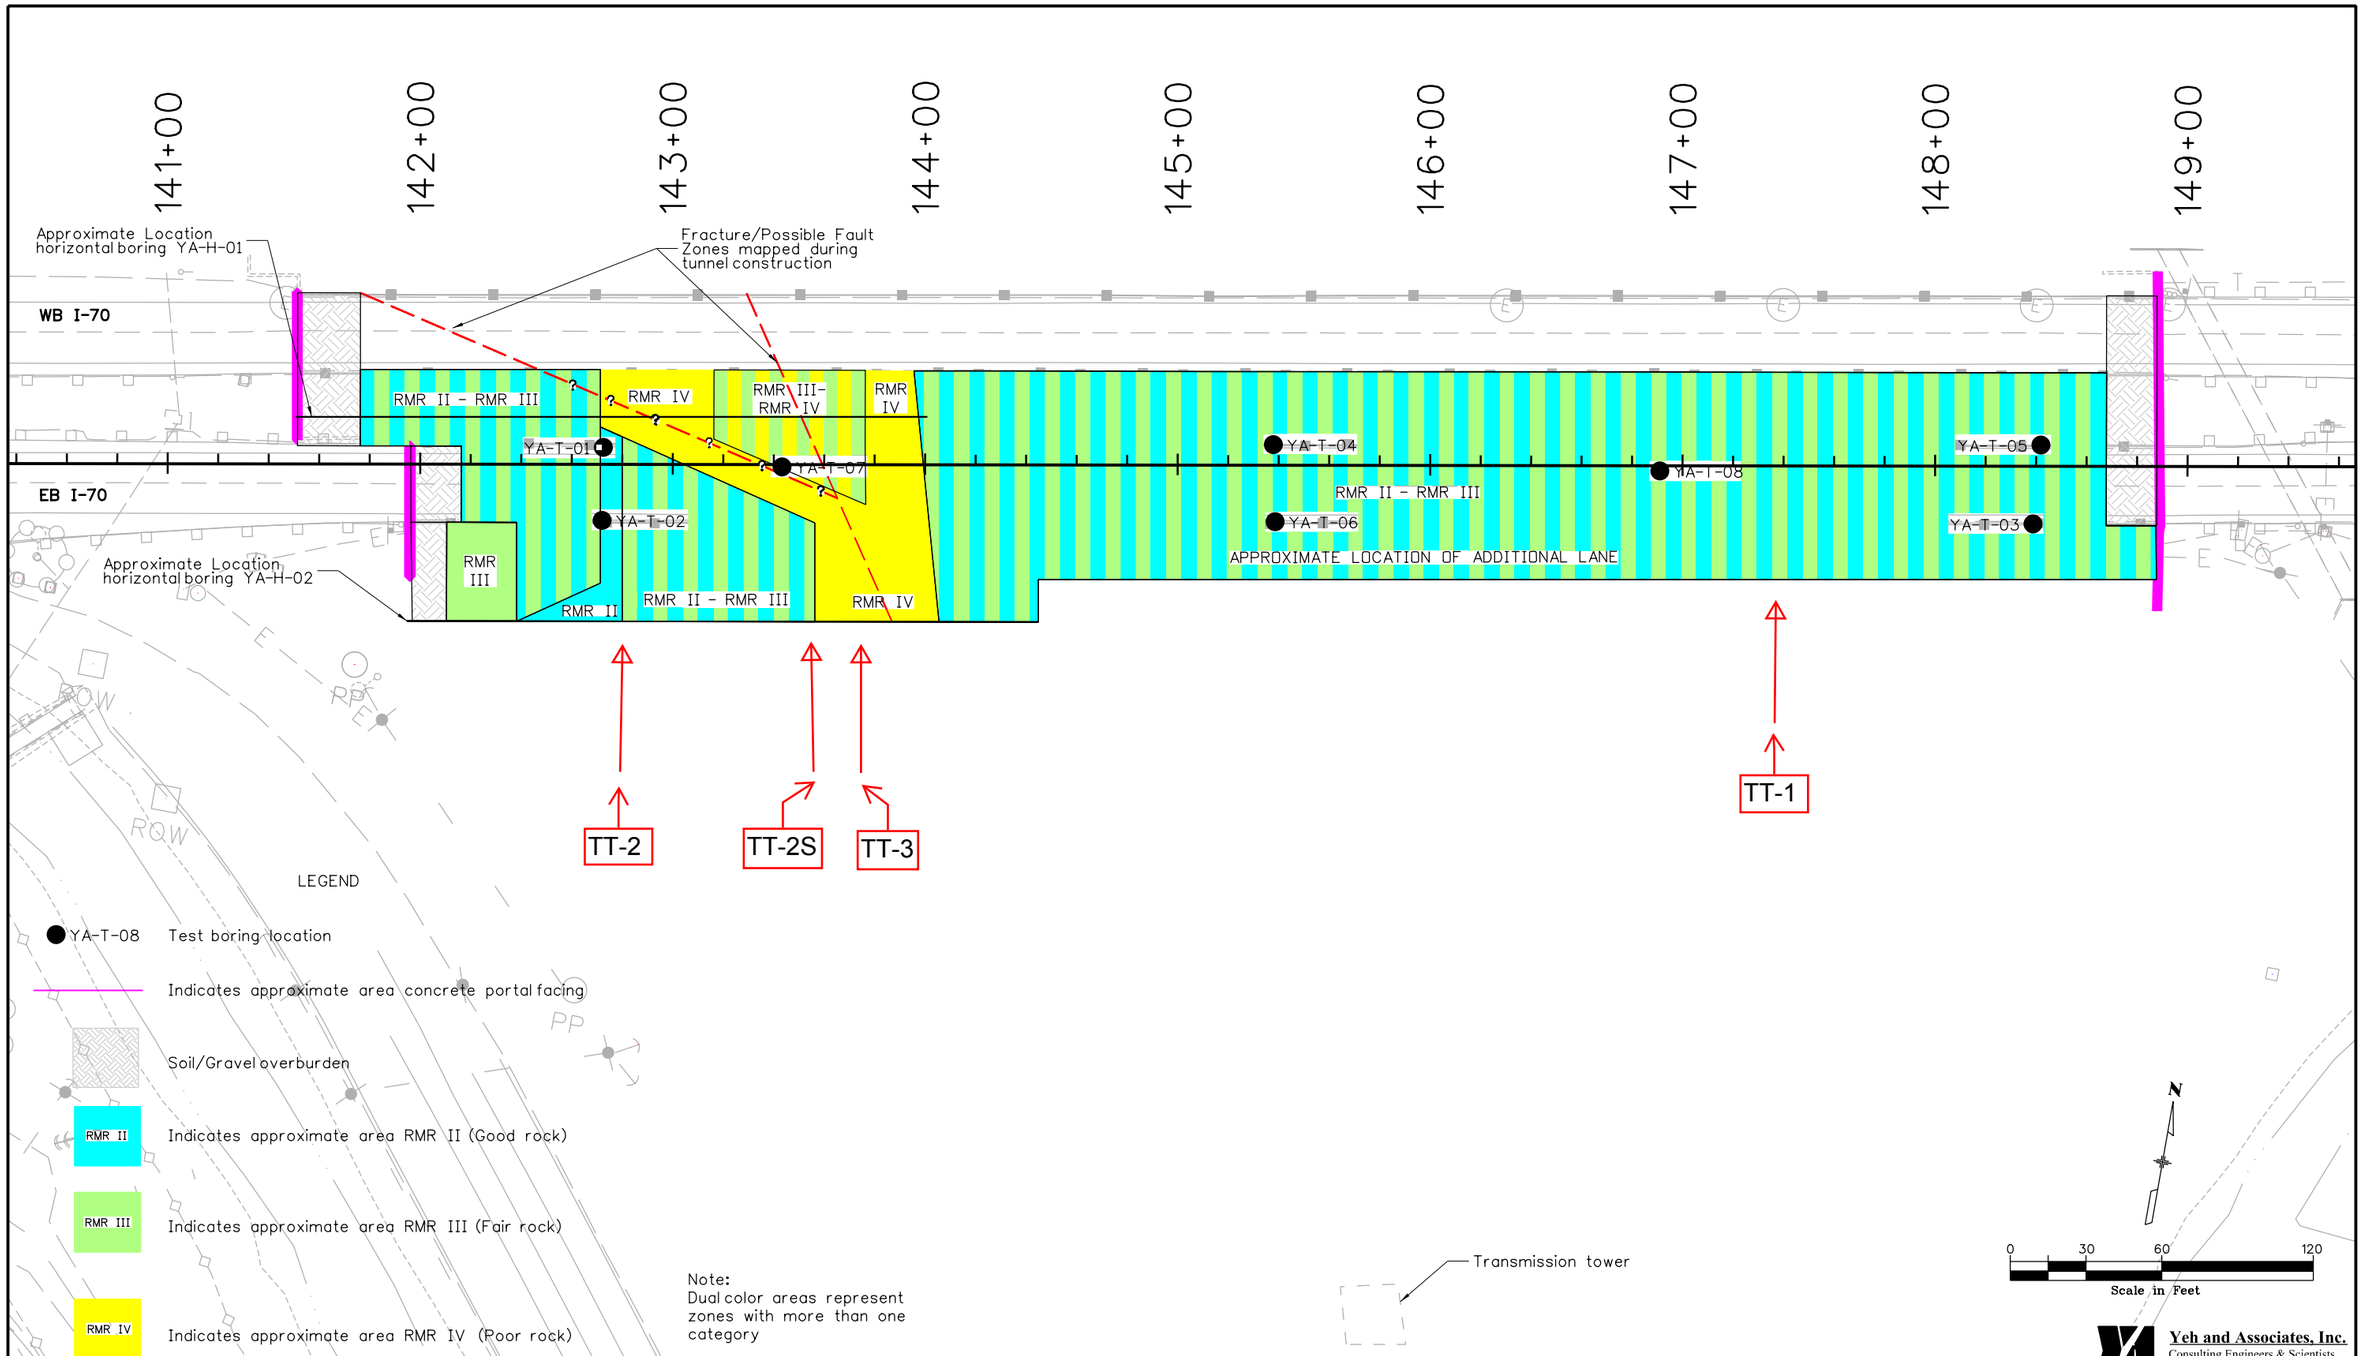

Yeh and Associates, Inc.
Consulting Engineers & Scientists

Print Date: 12/7/2012	Sheet Revisions			Colorado Department of Transportation	As Constructed
File Name: 18832 RMR Zones.dgn	Date:	Comments	Init.	425 A Corporate Circle Golden, CO 80401 Phone: 720-497-6905 FAX: 720-497-6901	No Revisions:
Horiz. Scale: 1:60 Vert. Scale:				Region 1 CRC	Revised:
ATKINS 4601 DTC Boulevard, Suite 700 Denver, CO 80237 Phone: (303) 221-7275 Fax: (303) 221-7276					Void:

ESTIMATED ZONES FOR RMR				Project No./Code
Designer: H. Hume	Structure Numbers			IM 0703-390
Detailer: M. Walz				19035
Subset:	Subset Sheets: 1 of 1			Sheet Number A-35

Mike Walz 1:25:53 PM c:\pw_work\pbsjpwl\common\dms21483\18832 RMR Zones.dgn

Eastbound Tunnel Excavation
Looking West
Typical TT-1 Ground
Approx STA 147+40
North Rib

North Rib
Eastbound Tunnel Excavation
Looking East
Typical TT-2 Ground
Approx STA 142+80

Eastbound Tunnel Excavation
Looking East
Typical TT-2S Ground
Approx STA 143+55
North Rib

Eastbound Tunnel Excavation
Looking East
Typical TT-3 Ground
Approx STA 143+65
North Rib