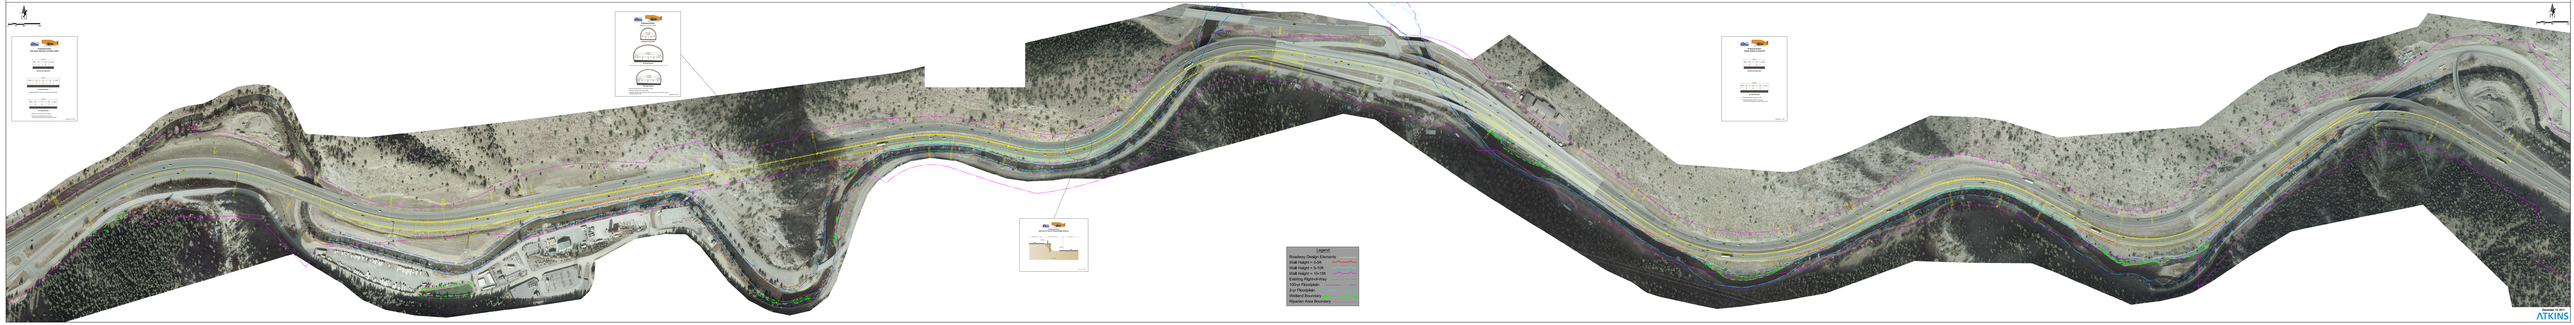I-70 Twin Tunnels EA Design - Proposed Action 48-ft Road Section