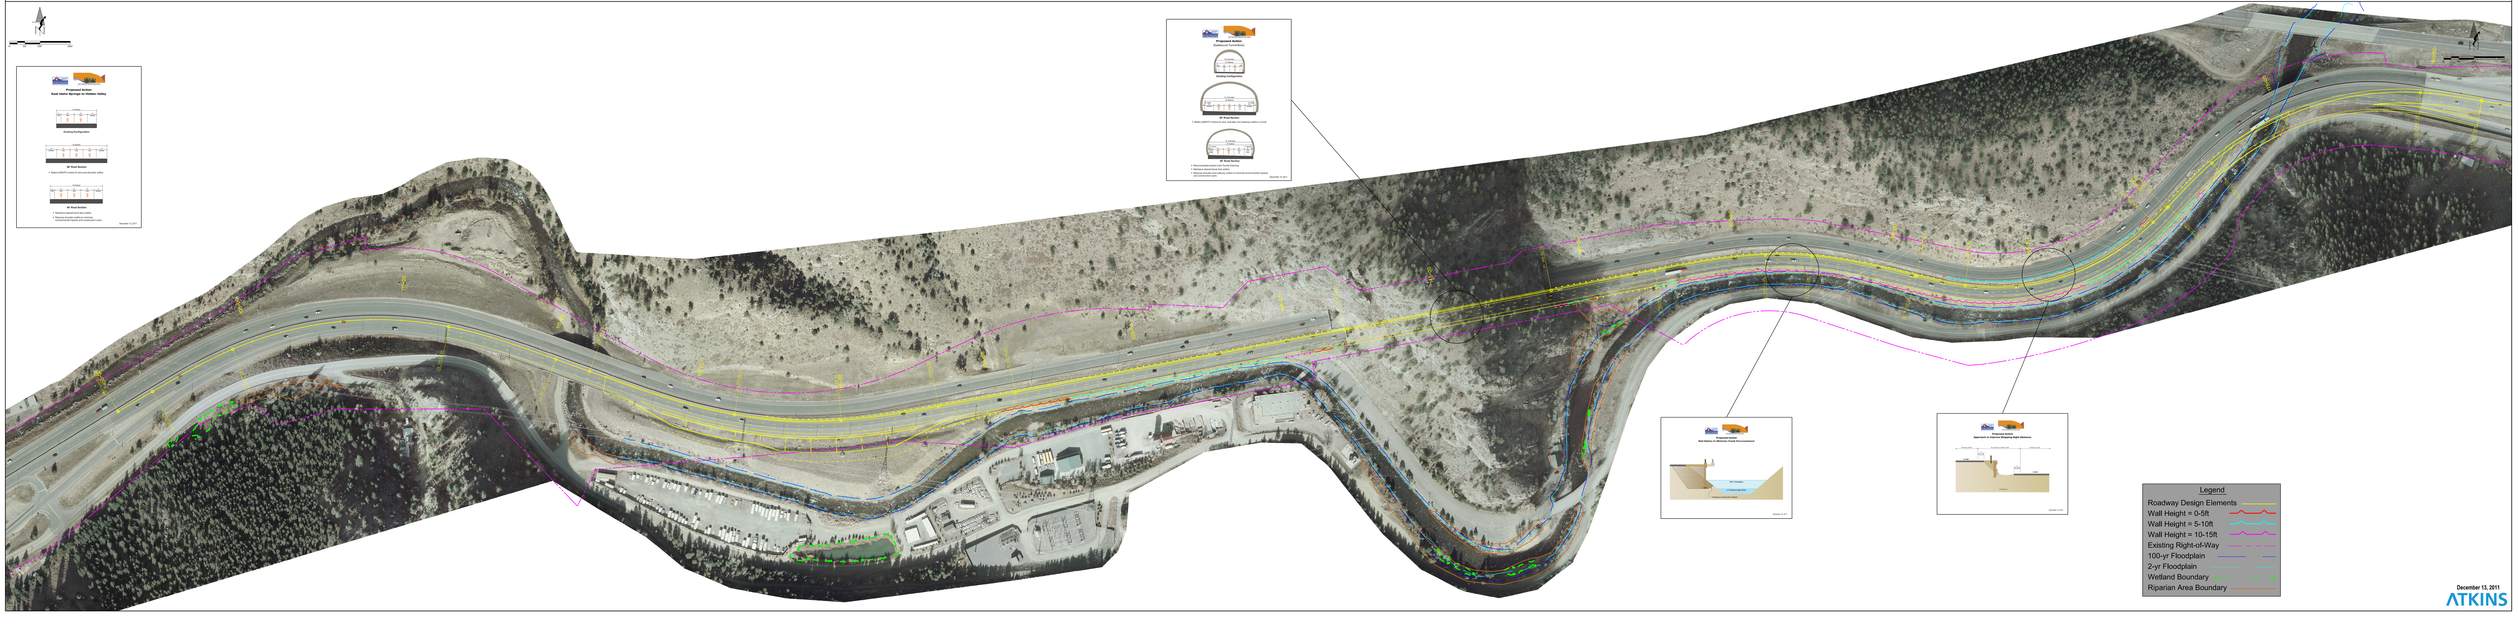I-70 Twin Tunnels EA Design - Proposed Action 56-ft Road Section