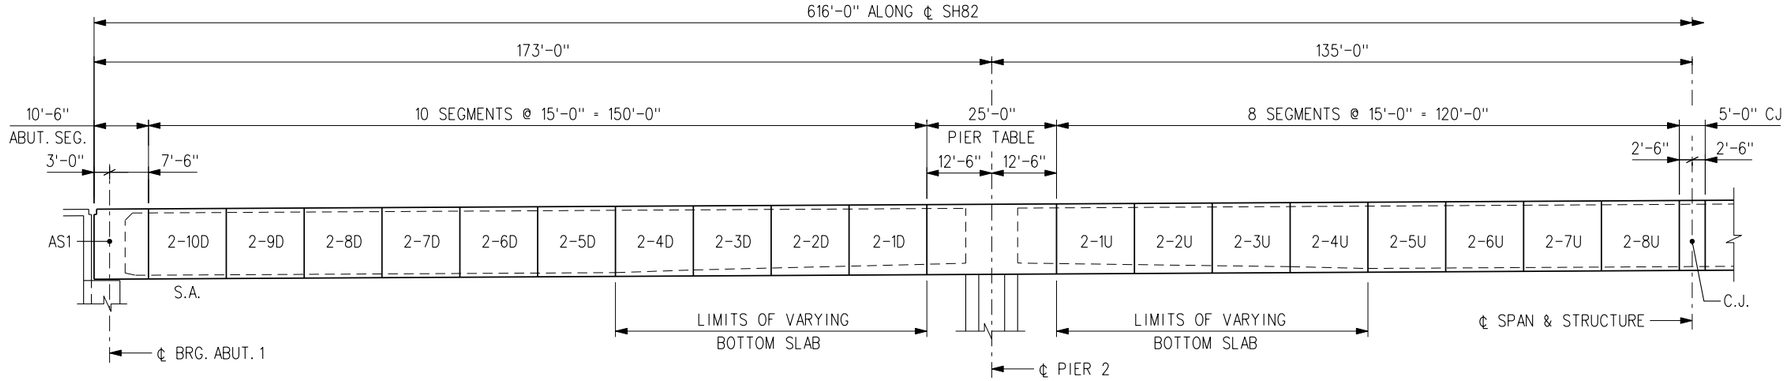

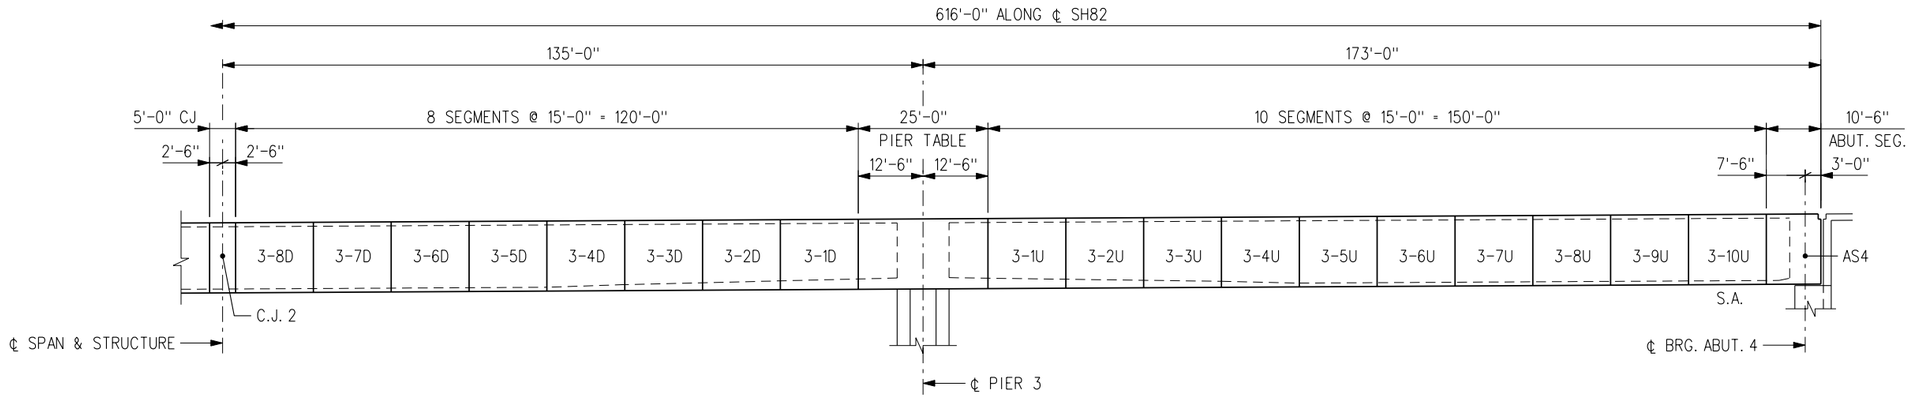

PRELIMINARY
FOR INFORMATION ONLY
NOT FOR CONSTRUCTION

NOTES:
1. UNIT LENGTHS ARE MEASURED ALONG ℄ SH82.
2. FOR LOCATIONS OF BOTTOM SLAB ANCHOR BLOCKS, SEE LONGITUDINAL P.T. LAYOUTS.
3. C.J. - DENOTES CLOSURE JOINT
   D.S. - DENOTES DEVIATION SEGMENT
   S.A. - DENOTES SEGMENT ACCESS

Revision Dates (Preliminary Stage Only)

Quantities — INITIAL — DATE — Quantities By — Checked By

Detail — INITIAL — DATE — Detailed By — Checked By

Design — INITIAL — DATE — Designed By — Checked By

01:50:45 PM G:\646196 - Maroon Creek\CADD\Bridge\14834segdes.dgn

12/11/2004

Computer File Information		Sheet Revisions	Colorado Department of Transportation	As Constructed	MAROON CREEK BRIDGE SEGMENT DESIGNATION			Project No./Code
Creation Date: Initials:			202 Centennial Drive, Glenwood Springs, CO 81601, Phone: (970) 945-8187, Fax: (970) 945-3860	No Revisions:	Designer: T. STELMACK	Structure Numbers	H-09-U	
Last Modification Date: Initials:			1700 Broadway, Suite 600, Denver, CO 80290, Phone: (303) 863-7900, Fax: (303) 863-7110	Revised:	Detailer: K. KRUEGER			
Full Path:			PARSONS	Void:	Sheet Subset: BRIDGE	Sheet Subset:	of	Sheet Number:
Drawing File Name: .dgn			REGION 3					
Scale: Units: English								