US 550 - US 160 PROJECT AREA

MAJOR ELEMENTS OF PROPOSED IMPROVEMENTS
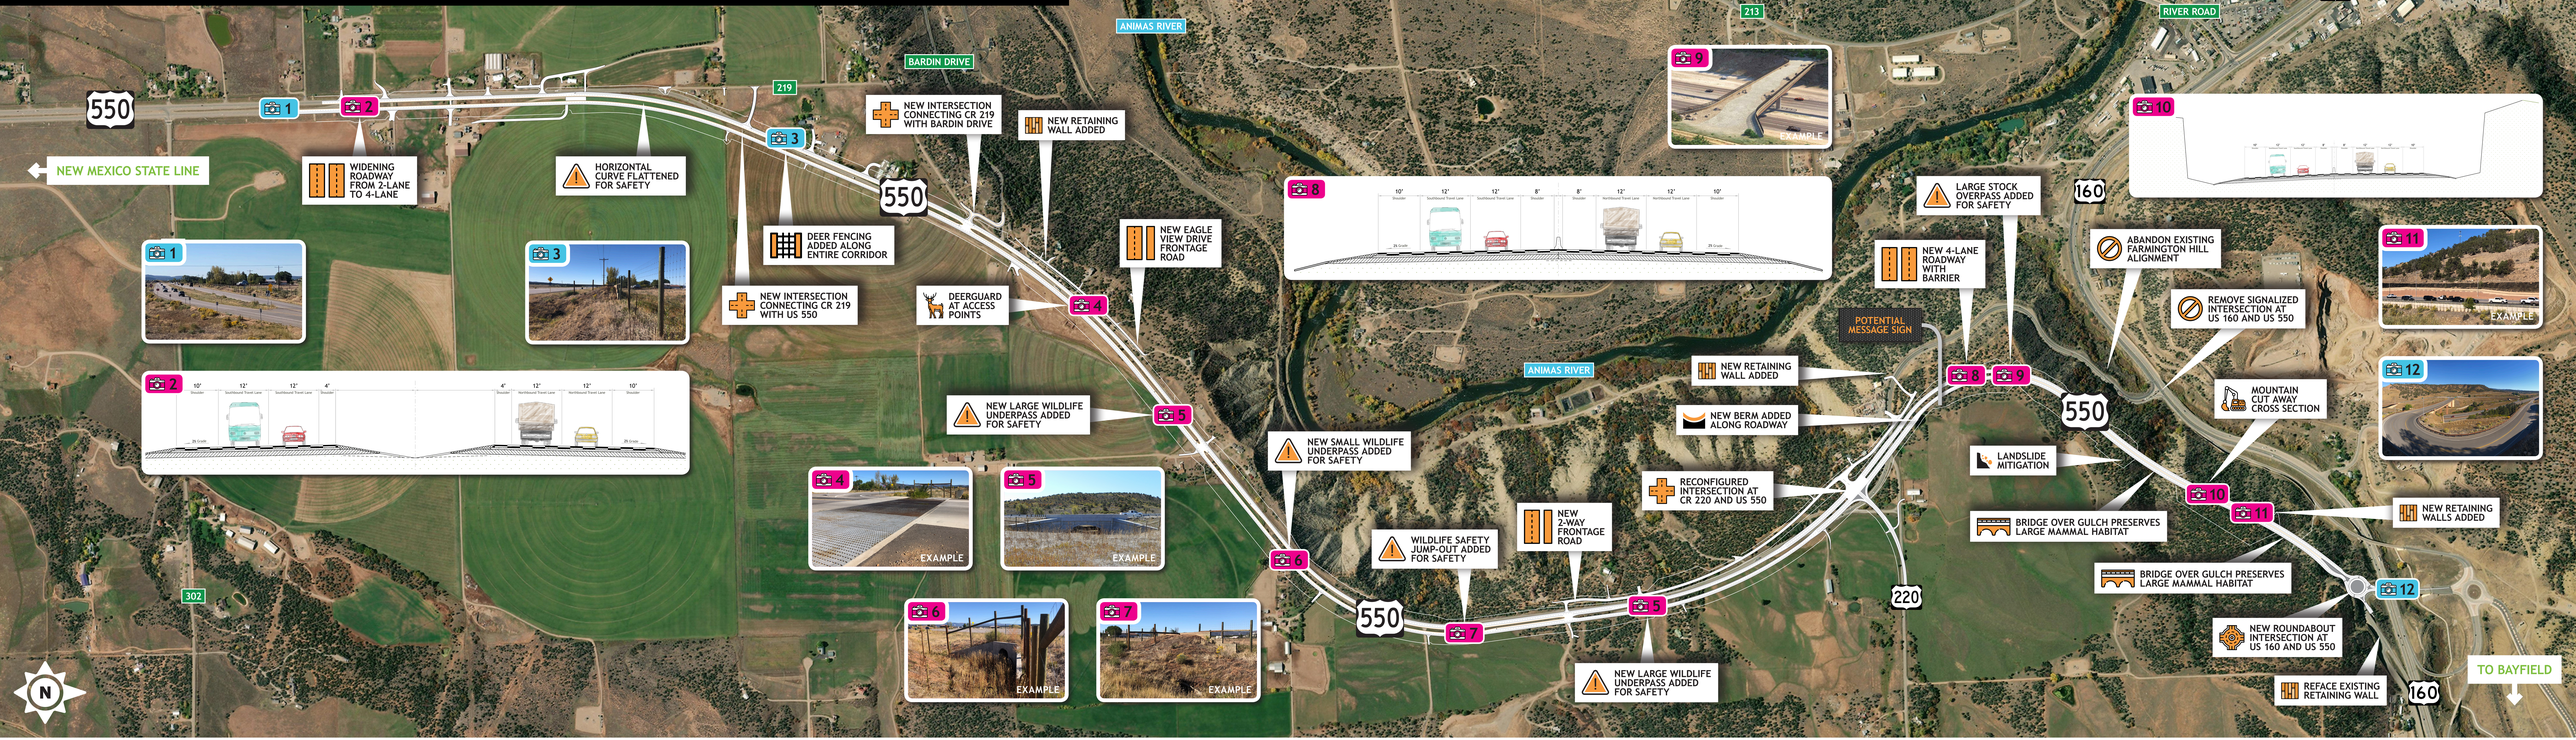
EXISTING CONDITIONS | PROPOSED DESIGN/RENDERING