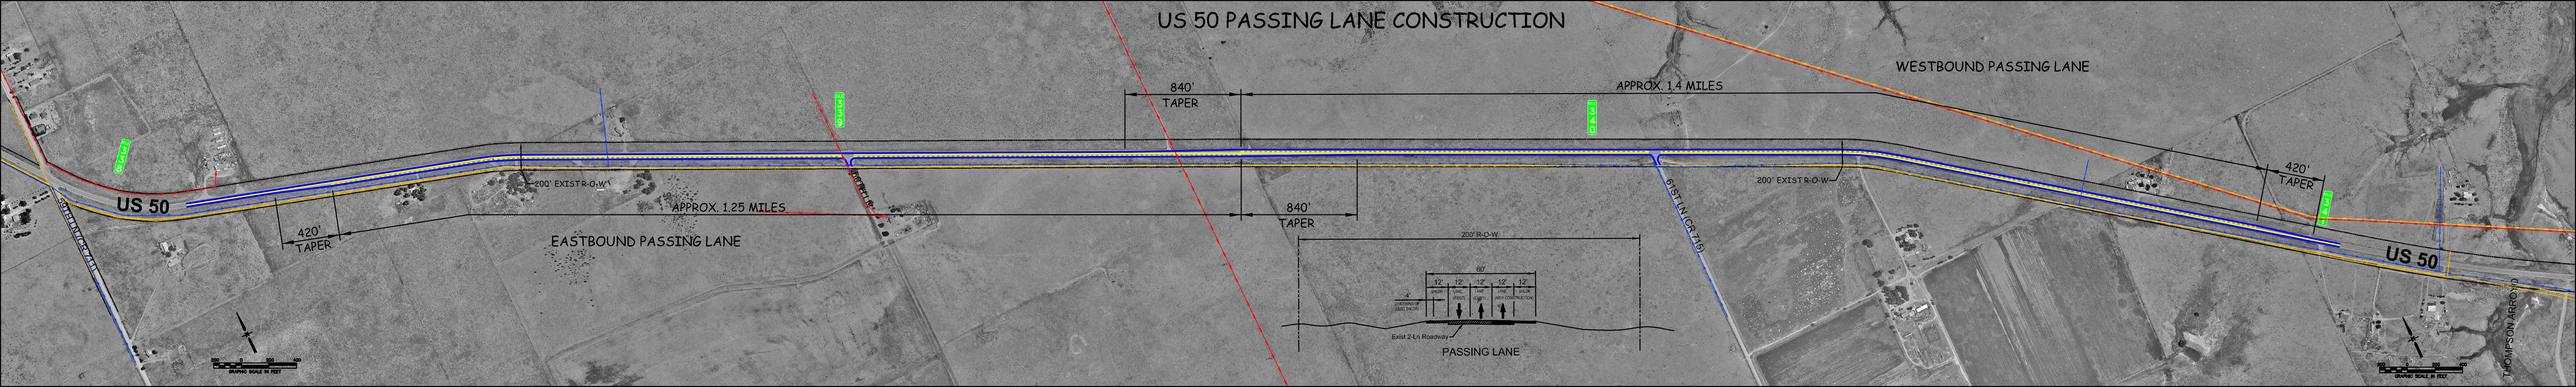US 50 PASSING LANE CONSTRUCTION