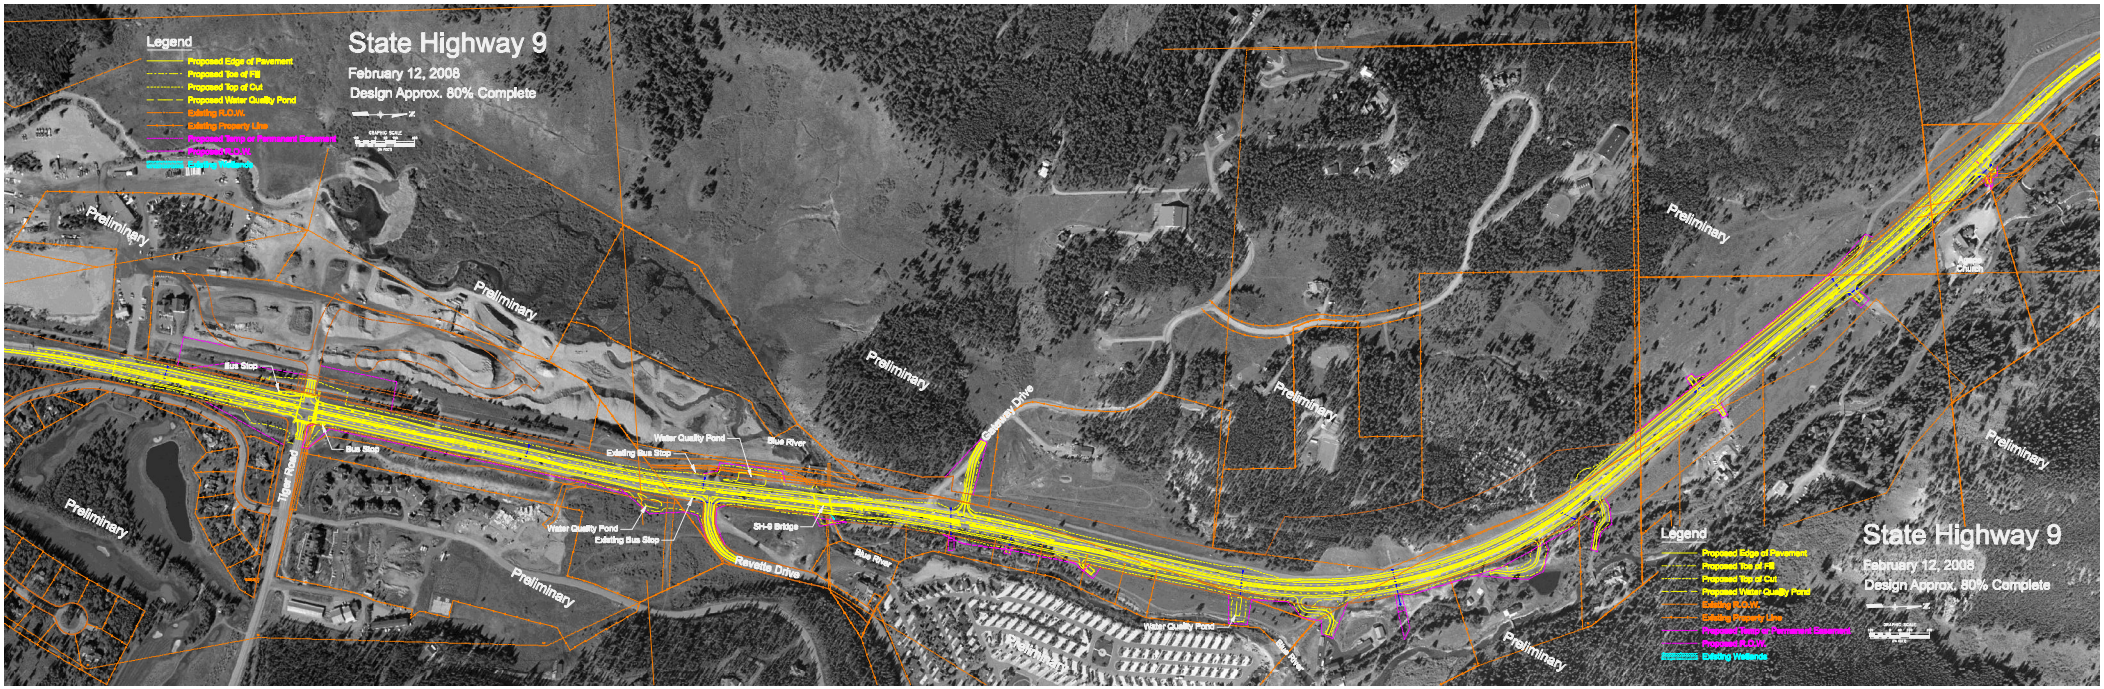
Legend
Proposed Edge of Pavement
Proposed Toe of Fill
Proposed Top of Cut
Proposed Water Quality Pond
Existing R.O.W.
Existing Property Line
Proposed Temp or Permanent Easement
Proposed R.O.W.
Existing Wetlands
State Highway 9
February 12, 2008
Design Approx. 80% Complete
Preliminary
Bus Stop
Tiger Road
Water Quality Pond
Existing Bus Stop
Blue River
Gateway Drive
SH-9 Bridge
Revette Drive
Culvert