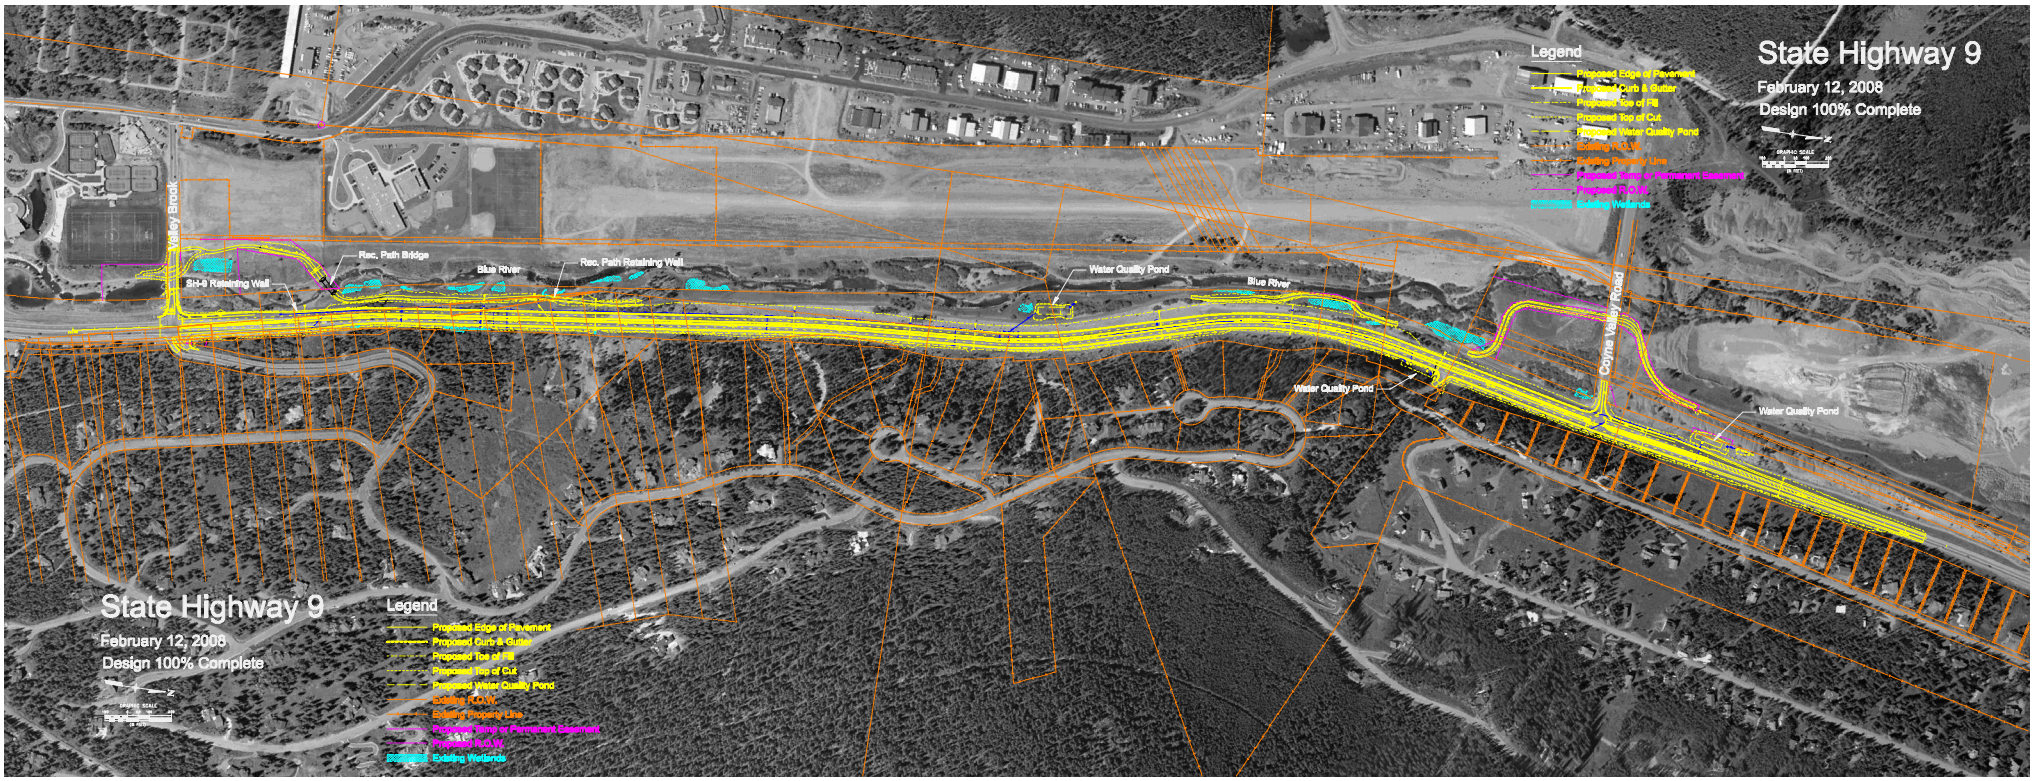
State Highway 9
February 12, 2008
Design 100% Complete
Legend
Proposed Edge of Pavement
Proposed Curb & Gutter
Proposed Toe of Fill
Proposed Top of Cut
Proposed Water Quality Pond
Existing R.O.W.
Existing Property Line
Proposed Temp or Permanent Easement
Proposed R.O.W.
Existing Wetlands
Valley Brook
Rec. Path Bridge
SH-9 Retaining Wall
Blue River
Rec. Path Retaining Wall
Water Quality Pond
Blue River
Water Quality Pond
Water Quality Pond
Colne Valley Road
State Highway 9
February 12, 2008
Design 100% Complete
Legend
Proposed Edge of Pavement
Proposed Curb & Gutter
Proposed Toe of Fill
Proposed Top of Cut
Proposed Water Quality Pond
Existing R.O.W.
Existing Property Line
Proposed Temp or Permanent Easement
Proposed R.O.W.
Existing Wetlands