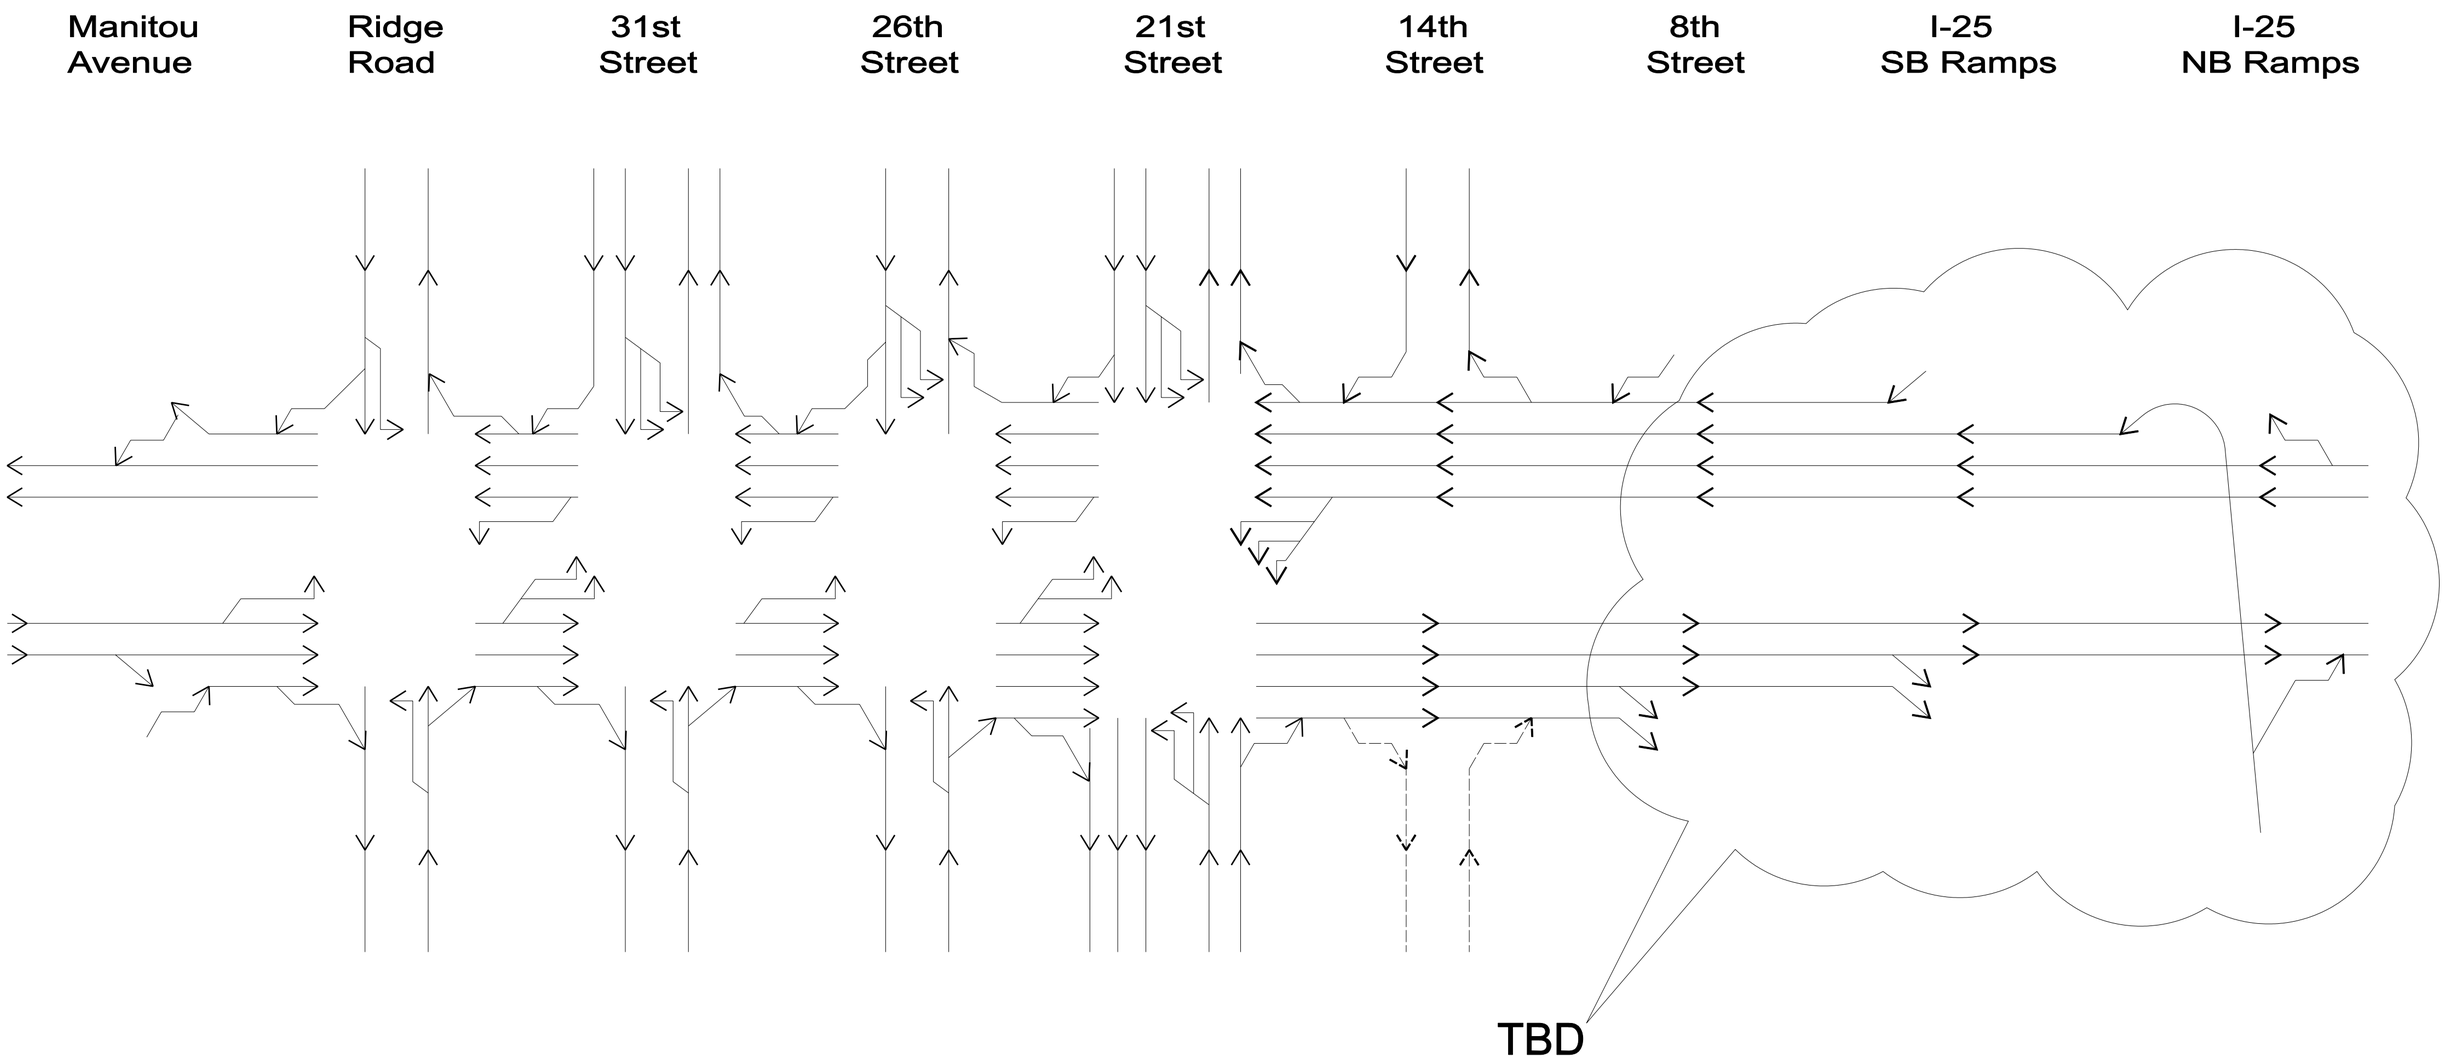

Midland Expressway Single Line Diagram