
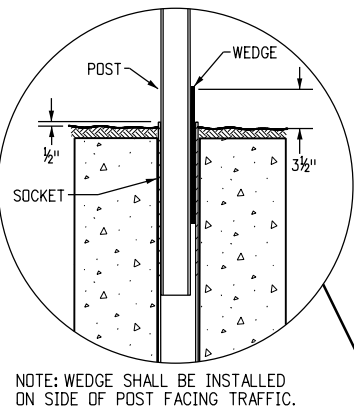
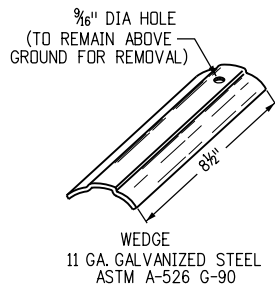
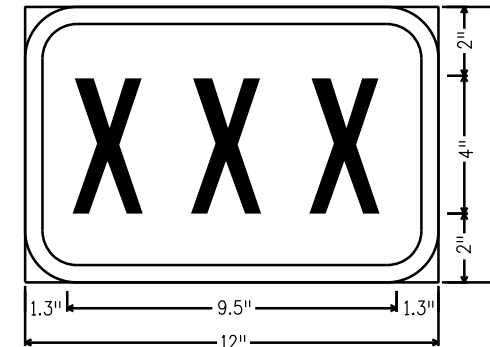


SIGN POST (P)
2 3/8" O.D. PIPE
(0.08", OR 0.095"
WALL THICKNESS)
OPTION: SLIP BASE
POST, SCHEDULE 40
OR 80

SIGN MOUNTING
CLAMP

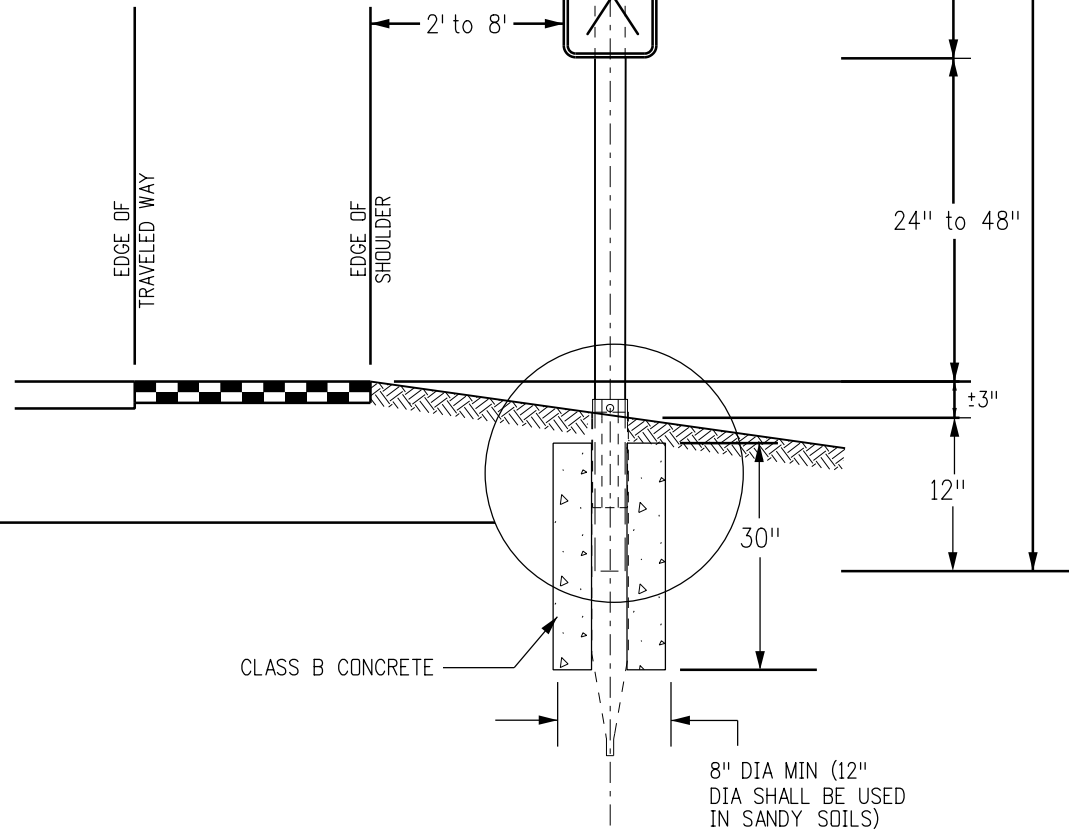

1.5" RADIUS, 0.5" BORDER, WHITE ON GREEN;
[XXX] D;
TABLE OF LETTER AND OBJECT LEFTS.

X	X	X
1.3	4.6	8.1

Computer File Information		Sheet Revisions		Colorado Department of Transportation Traffic Safety & Engineering Services 2829 West Howard Place Denver, CO 80204 EB	Milepost Sign Detail For High Snow Areas Issued by the Traffic Safety & Engineering Services: July 01, 2026	Standard Plan No. S-614-11 Standard Sheet No. 1 of 1 Project Sheet Number:	
Creation Date: 07/04/12		Date:	Comments				
Created By: KEN							
Last Modification Date: 07/01/26							
Last Modified By: YSP							
CAD Ver.: ORD 10.12 Scale: Not to Scale Units: English							