

-Pedestal Pole Configurations-

Index


- 1. Pedestal pole installation
- 2. Pedestal pole foundation details

General Notes

- 1. All pedestal pole steel shall be ASTM A53 GRB and shall be hot dip galvanized inside and outside according to ASTM A123.
- 2. Mounting hardware for each traffic signal will be furnished by the manufacturer, including pole plates for side pole mounting.
- 3. Pedestal poles shall have a frangible base: Akron Foundry TB2-17 or approved equal.
- 4. All poles, pedestals and cabinets shall be placed a minimum of 2 feet off the roadway measured from the edge of shoulder or face of curb.
- 5. 12-12-12 traffic signal faces for ramp metering locations shall be aluminum type.
- 6. Two-section 12 inch red and green signal heads shall be "angled in" and shall be equipped with visors that may be positioned to either side of the lens, allowing only the first motorist behind the stop bar to see the signal indication.
- 7. Regulatory signing shall be as shown on the plans. 24R10-6A for left side pole installation shall contain a right-pointing arrow. 24R10-6A for right side pole shall installation contain a left-pointing arrow. Typical special sign messages are "1 VEHICLE PER GREEN" for single-lane metered ramps, and "1 VEHICLE PER GREEN EACH LANE" for two-lane metered ramps.
- 8. All signal heads shall be approved LED type.
- 9. If the placement of a pedestrian push button assembly on a traffic signal mast pole will not be within easy reach by a pedestrian (10 inches or less and unobstructed in accordance with the Americans With Disabilities Act), then a separate pedestrian push button post assembly (PPBPA) shall be installed within easy reach. The PPBPA shall meet the provisions found in CDOT Standard Plan S-614-45 and "Section 4E.08 through 4I.05 - Pedestrian Detectors" in the 2023 MUTCD.
- 10. Pedestrian push button shall be within 10 inches reach distance of adjacent landing area.
- 11. Pedestrian push button shall be accessible by reaching to the side. If the button is not accessible by reaching to the side, the push button shall be placed on a separate push button post per Standard S-614-45.

Pole and Caisson Information

MEMBER	ATTRIBUTES AND LOADS	TRAFFIC SIGNAL POLE	RAMP METERING POLE
POLE	SIZE	6"φ SCH 40	4"φ SCH 40
	SERVICE MOMENT	14.72 k.ft.	4.23 k.ft.
	SERVICE SHEAR	0.97 kip	0.45 kip
CAISSON	SIZE	SEE SHEET 2	SEE SHEET 2

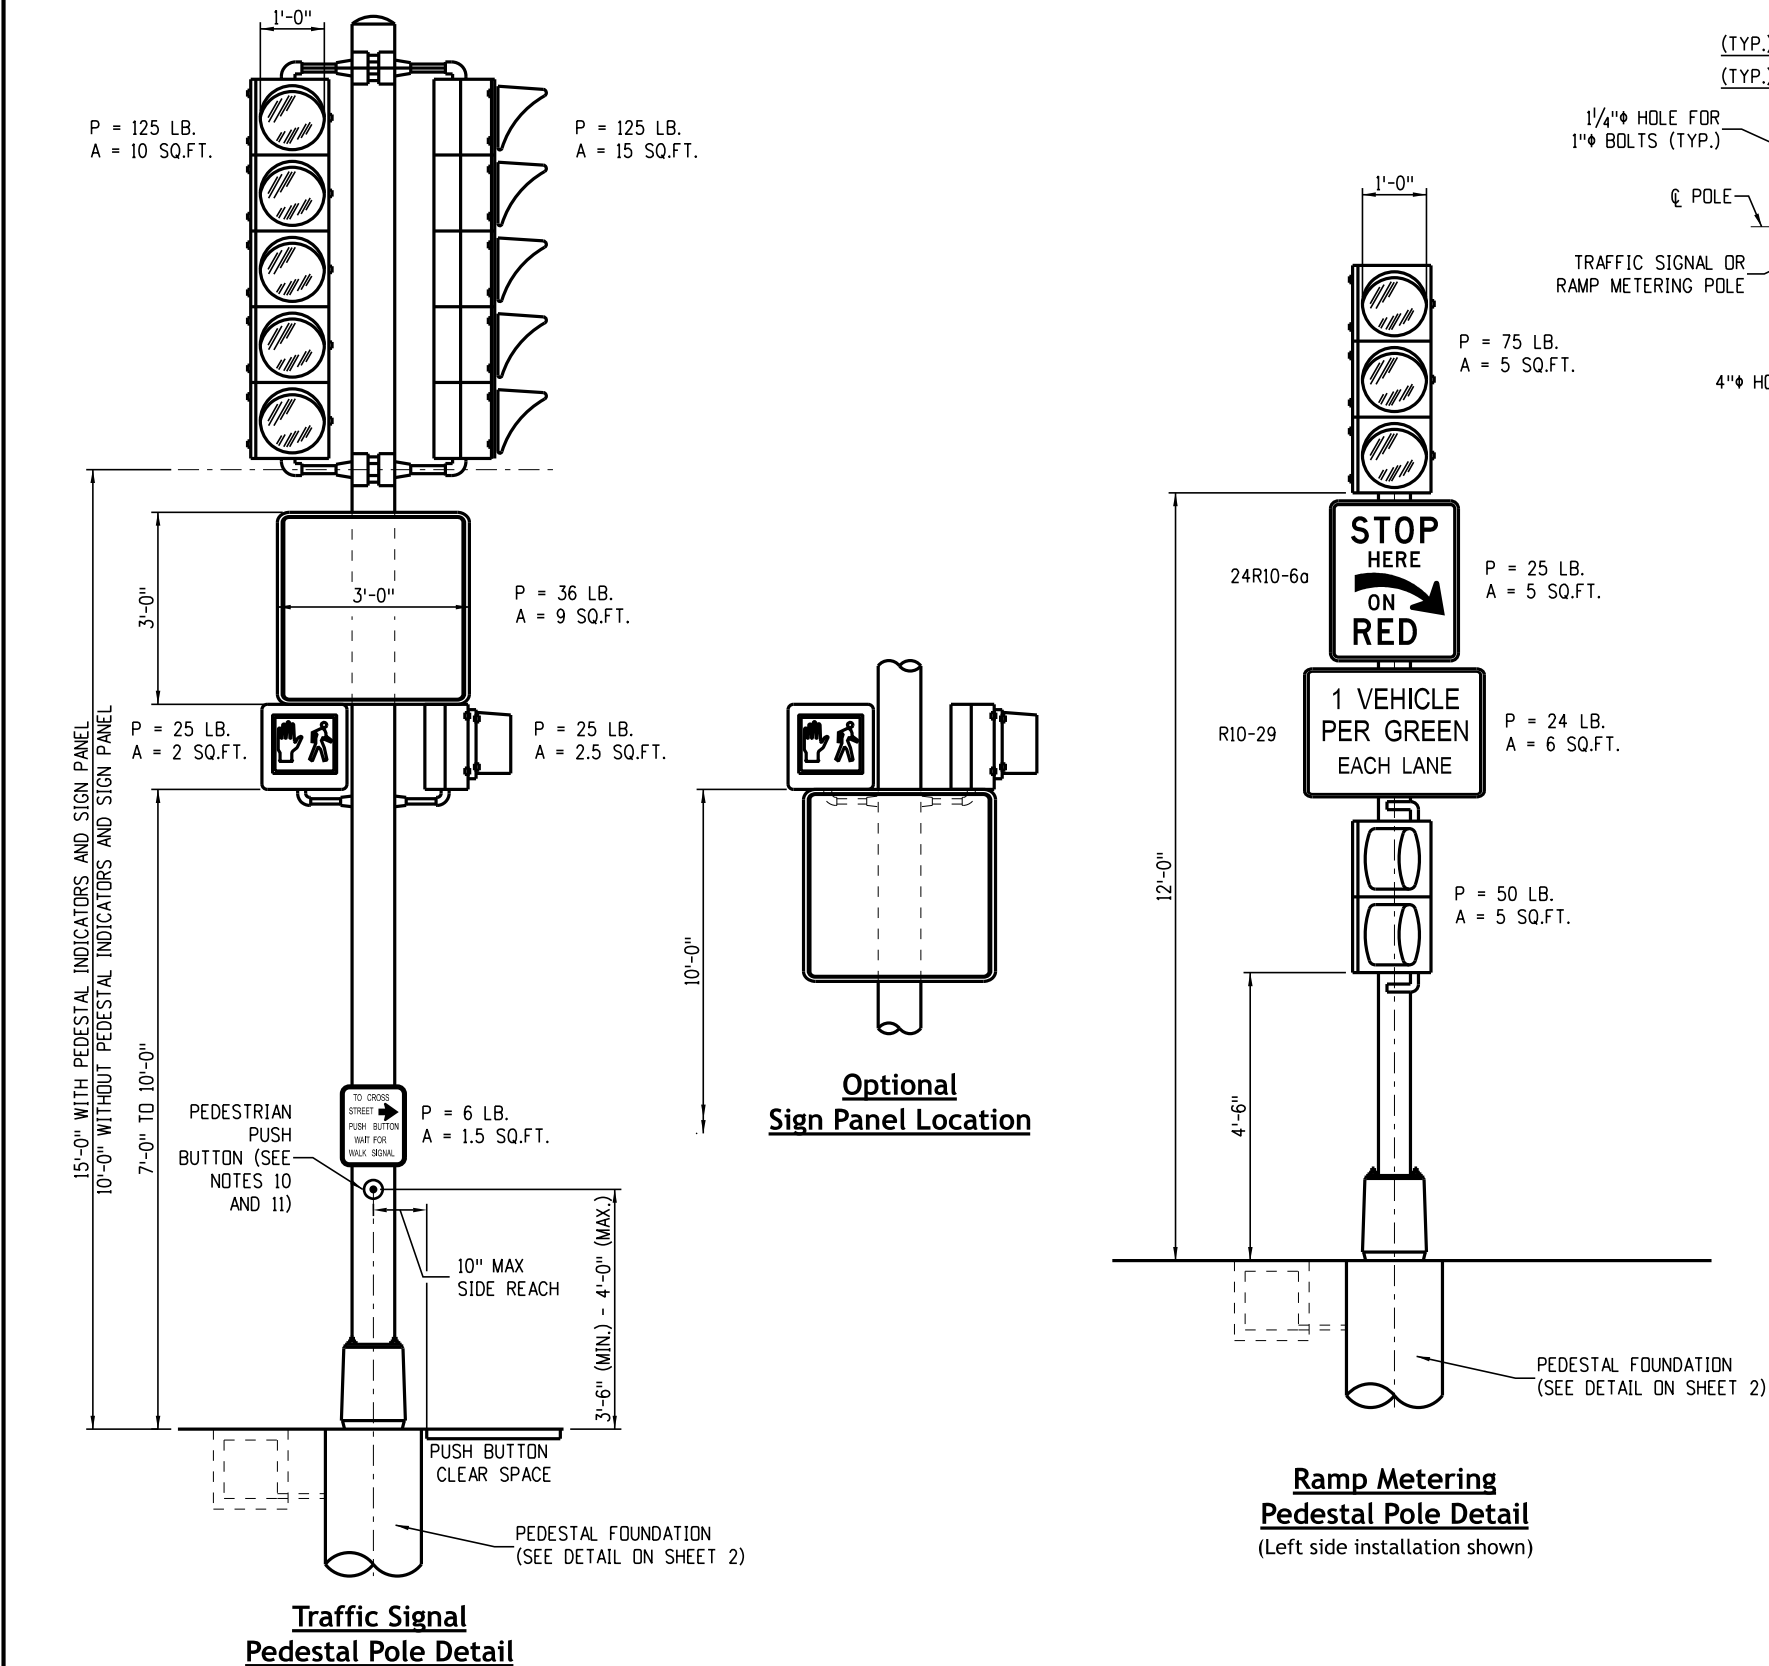

Foundation Notes

- 1. Caisson concrete shall be air entrained Class BZ in accordance with Section 503 of the Standard Specifications.
- 2. Reinforcing steel shall be Grade 60 in accordance with Section 602 of the Standard Specifications.
- 3. All reinforcing steel shall be non coated.
- 4. Caisson concrete must have a minimum compressive strength of 2,700 psi before installing the pedestal pole; verify concrete strength with maturity meter.
- 5. Caissons shall be placed against undisturbed earth.
- 6. Integrity testing per 503 not required.

Design Data

Caisson concrete:
Class BZ concrete: f'c = 4,000 psi
Reinforcing steel: fy = 60,000 psi

Design wind speed = 90 mph

The designs herein assume that the pedestal poles are installed within the roadway prism with the following parameters:

Medium Dense Cohesionless Soil:
Soil density, Y = 110 pcf
Soil φ angle = 30°
SF = 1.25 for flexural resistance

Medium Stiff Cohesive Soil:
Soil density, Y = 110 pcf
Soil cohesion = 750 psf
SF = 1.25 for flexural resistance

Contact the Engineer if any of the following soil conditions are encountered during drilling:


- (A) Signals will not be installed within the roadway prism.
- (B) The soil has a high organic content or consists of saturated silt and clay.
- (C) The site won't support the weight of the drilling rig.
- (D) The foundation soils are not homogenous.
- (E) Firm bedrock is encountered.

Unfactored group load II combination loads for the design of poles were generated with the Standard Specifications for Structural Supports for Highway Signs, Luminaires, and Traffic Signals, 5th Edition including the 2010 & 2011 interims.

Load factors for generating ultimate caisson loads are for the strength III load combination as specified in the 6th Edition of the AASHTO LRFD Bridge Design Specifications.

Stability analysis includes soil support acting on uppermost 1.5xd of shaft length (d = dia of shaft).

-Pedestal Pole Foundation Details-

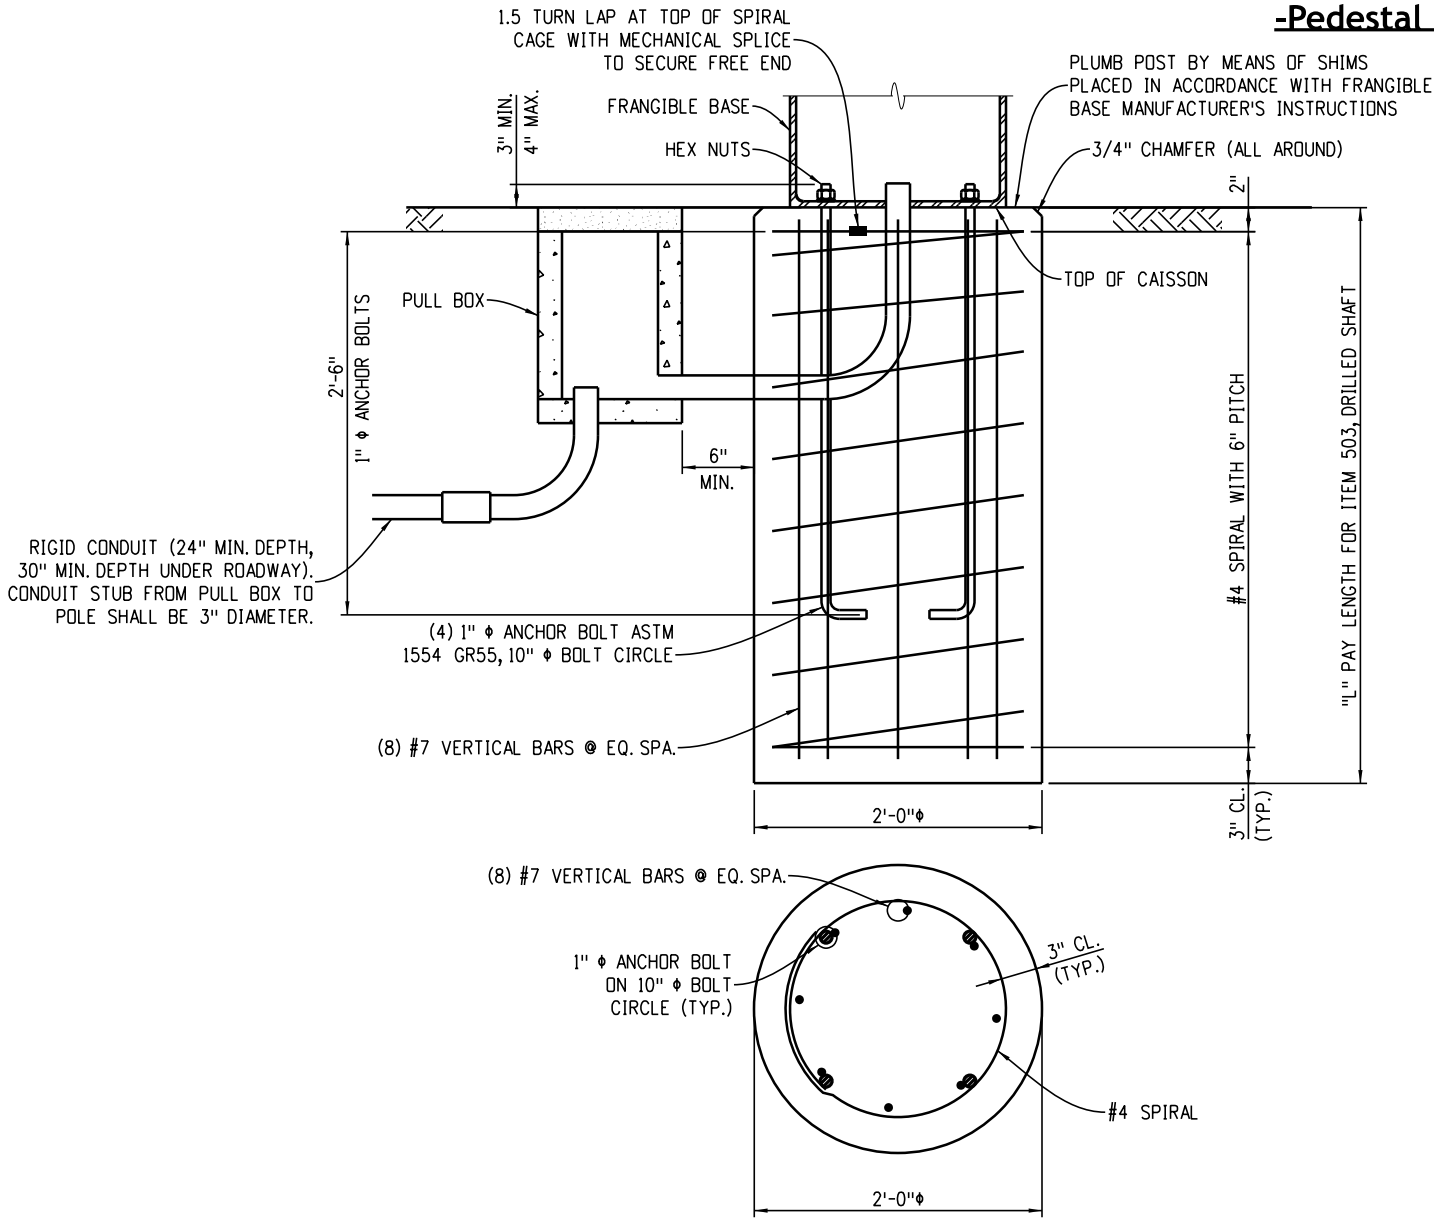

Pedestal Pole Caisson

Caisson Data Table

	TRAFFIC SIGNAL PEDESTAL POLE CAISSON	RAMP METERING PEDESTAL POLE CAISSON
"L"	4'-8"	3'-2"
PAY LENGTH	5'-0"	3'-6"