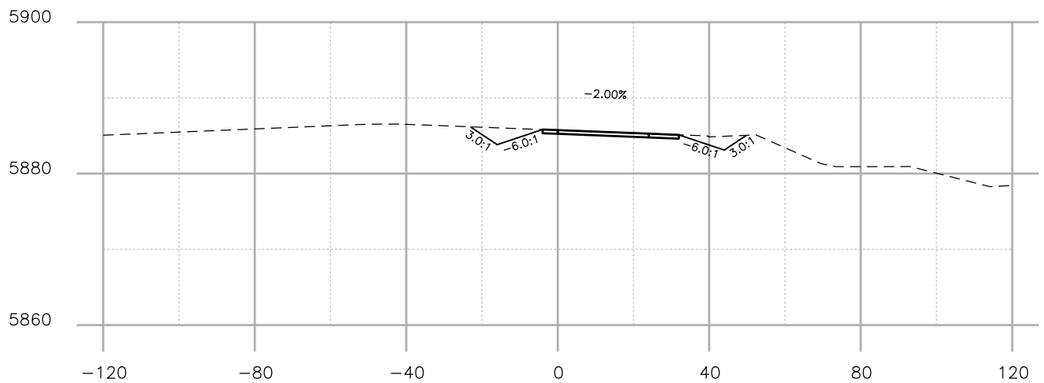

STA.3102+50

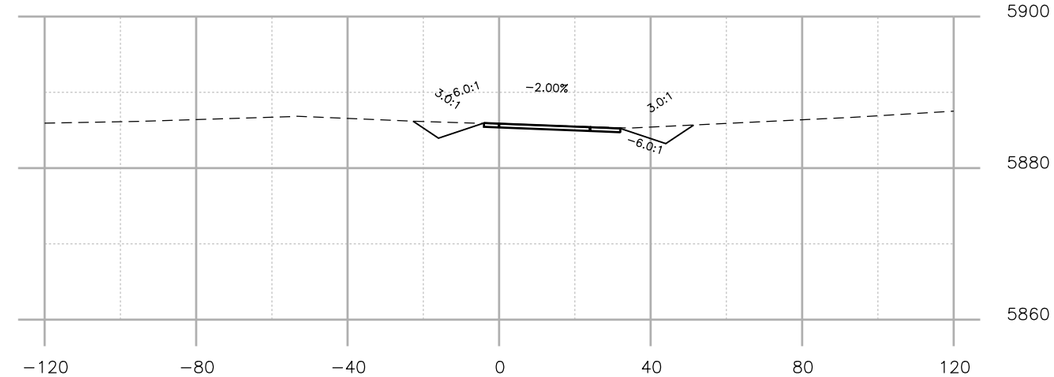

STA.3103+50

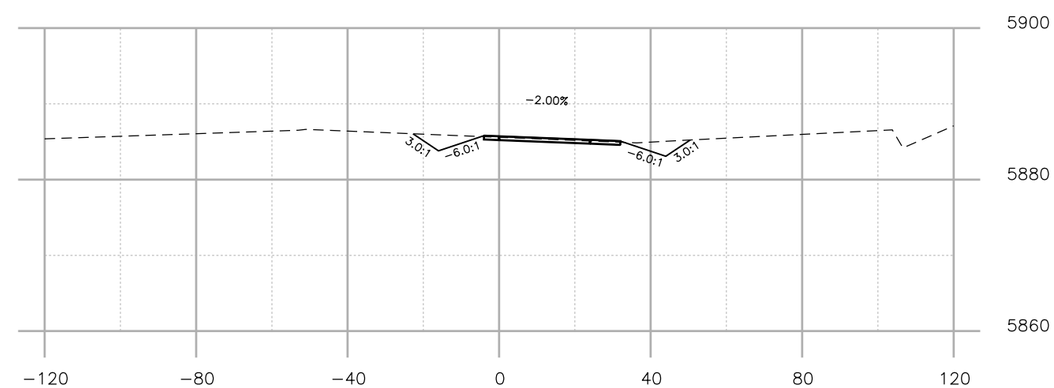

STA.3103+00

Print Date: 11/4/2010		Sheet Revisions			As Constructed	PLAN SHEET	Project No./Code
File Name: 16602_CDOT_Design_NB_Off_Ramp_Status_asof_11012010.dgn		Date:	Comments	Init.	No Revisions:		Project Number
Horiz. Scale: 1:40 Vert. Scale: As Noted	R-X				Revised:	Designer: XXXXXXXX Structure Numbers X-XX-XX	Code
Unit Information Unit Leader Initials						Detailer: XXXXXXXX X-XX-XX	
					Void:	Sheet Subset: XXXXXXX Subset Sheets: XXX of XXX	Sheet Number XXX

gonzalesd 11:52:30 AM Z:\Documents\Unit1141_on_RICENTTEMP\16602-I25 Lincoln to County Line\Preconstruction\Plans\New_Preliminary_Off_Ramp_Design_NBI25_Lincoln_to_CL\InRoads\16602_CDOT_Design_NB_Off_Ramp_Status_asof_11012010.dgn

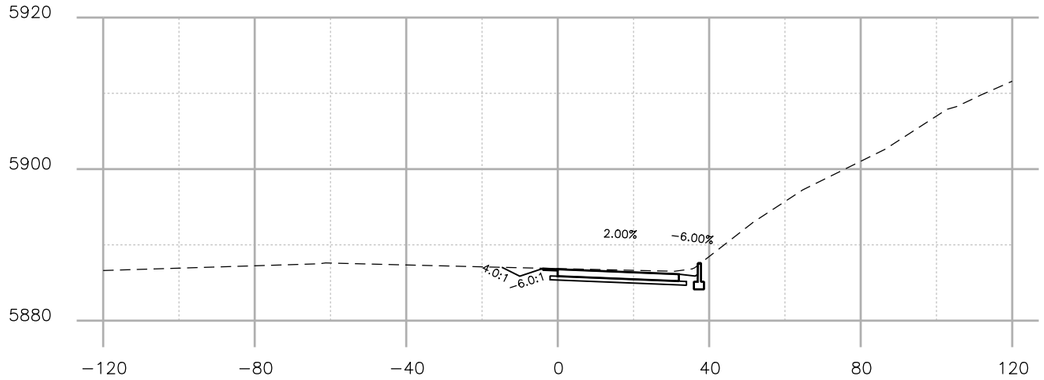

STA.3104+50

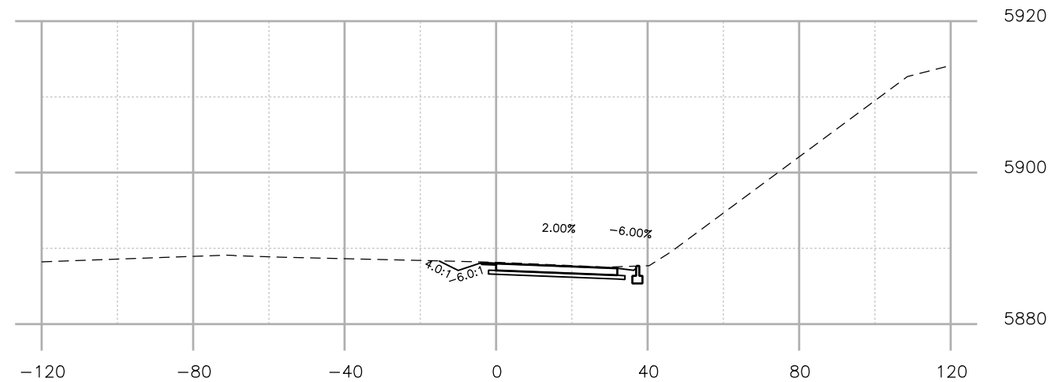

STA.3105+50

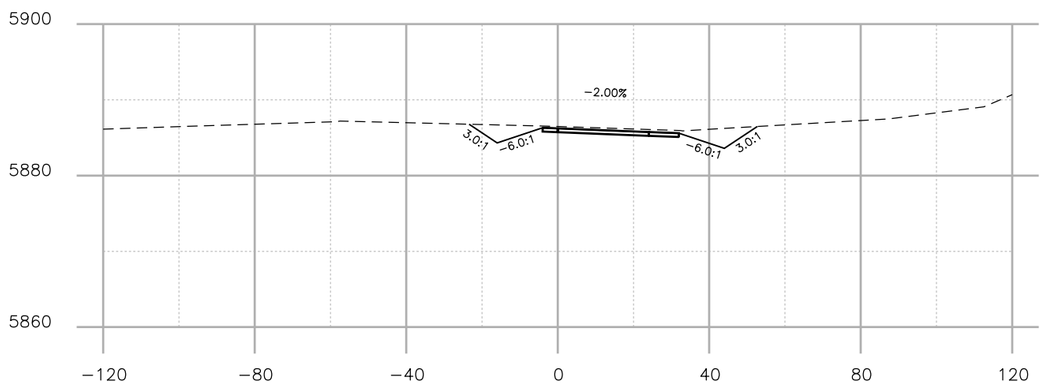

STA.3104+00

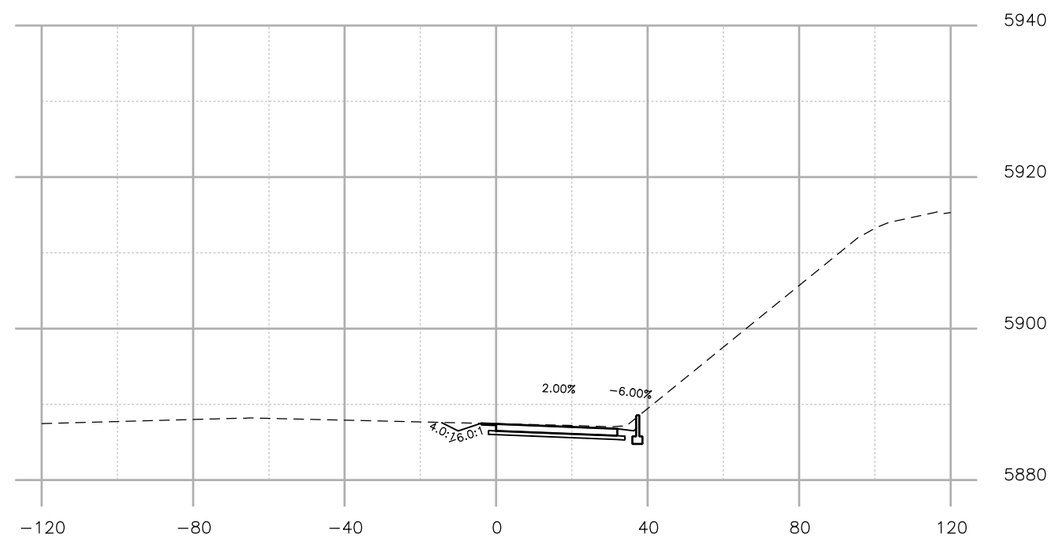

STA.3105+00

Print Date: 11/4/2010		Sheet Revisions		
File Name: 16602_CDOT_Design_NB_Off_Ramp_Status_asof_11012010.dgn		Date	Comments	Init.
Horiz. Scale: 1:40 Vert. Scale: As Noted	R-X			
Unit Information Unit Leader Initials				

As Constructed	PLAN SHEET			Project No./Code
No Revisions:				Project Number
Revised:	Designer: XXXXXXXX	Structure Numbers	X-XX-XX	Code
	Detailer: XXXXXXXX		X-XX-XX	
Void:	Sheet Subset: XXXXXXX	Subset Sheets: XXX of XXX		Sheet Number XXX

gonzalesd 11:53:15 AM Z:\Documents\Unit1141_on_RICENTTEMP\16602-125 Lincoln to County Line\Preconstruction\Plans\New_Preliminary_Off_Ramp_Design_NB125_Lincoln_to_CL\InRoads\16602_CDOT_Design_NB_Off_Ramp_Status_asof_11012010.dgn

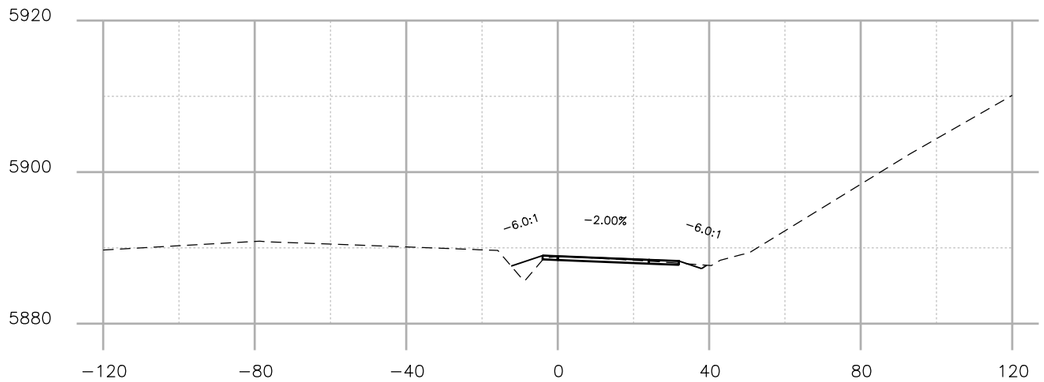

STA.3106+50

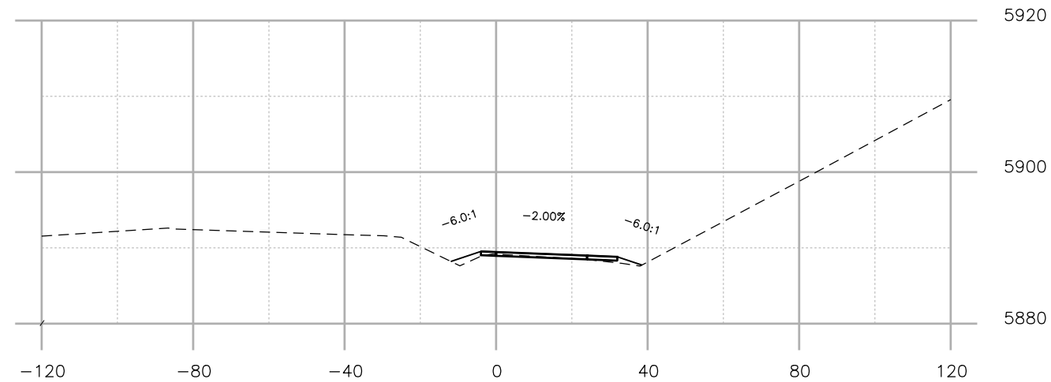

STA.3107+50

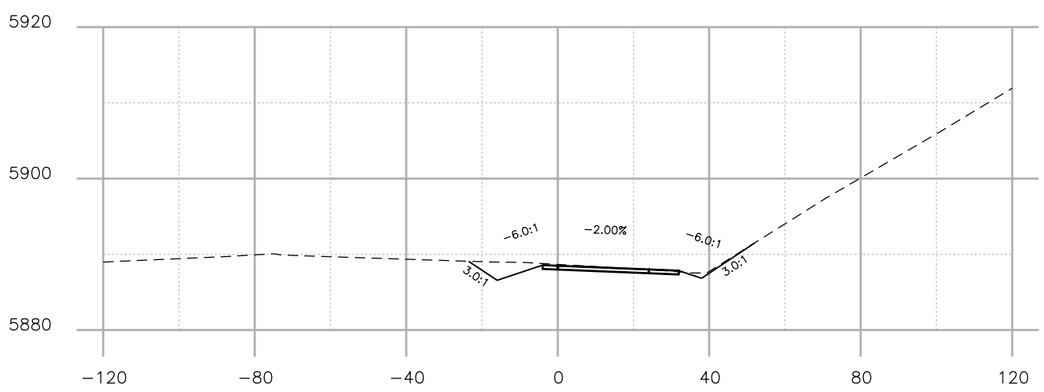

STA.3106+00

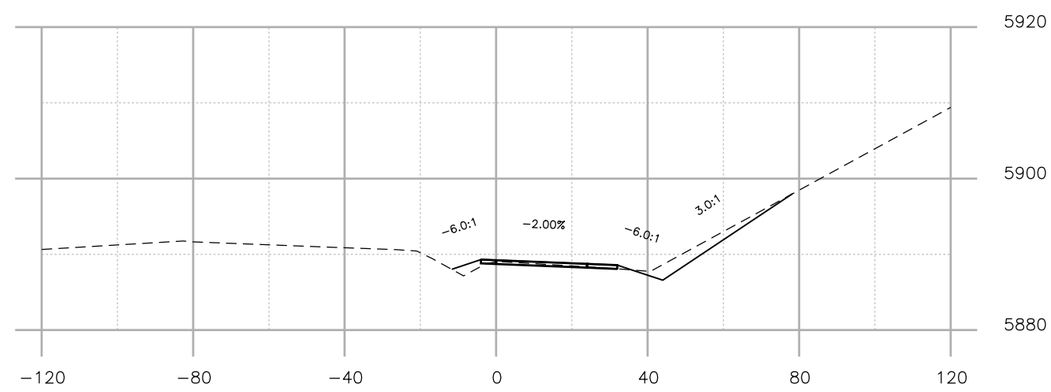

STA.3107+00

Print Date: 11/4/2010		Sheet Revisions			As Constructed	PLAN SHEET	Project No./Code
File Name: 16602_CDOT_Design_NB_Off_Ramp_Status_asof_11012010.dgn		Date:	Comments	Init.	No Revisions:		Project Number
Horiz. Scale: 1:40 Vert. Scale: As Noted	R-X				Revised:	Designer: XXXXXXXX / Structure Numbers X-XX-XX	Code
Unit Information Unit Leader Initials						Detailer: XXXXXXXX / X-XX-XX	
					Void:	Sheet Subset: XXXXXXX / Subset Sheets: XXX of XXX	Sheet Number XXX

gonzalesd 11:54:40 AM Z:\Documents\Unit1141_on_RICENTTEMP\16602-125 Lincoln to County Line\Preconstruction\Plans\New_Preliminary_Off_Ramp_Design_NB125_Lincoln_to_CL\InRoads\16602_CDOT_Design_NB_Off_Ramp_Status_asof_11012010.dgn

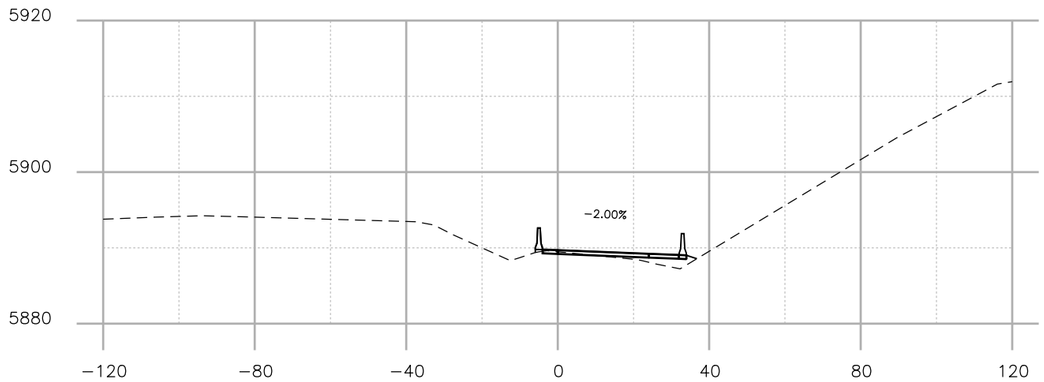

STA.3108+50

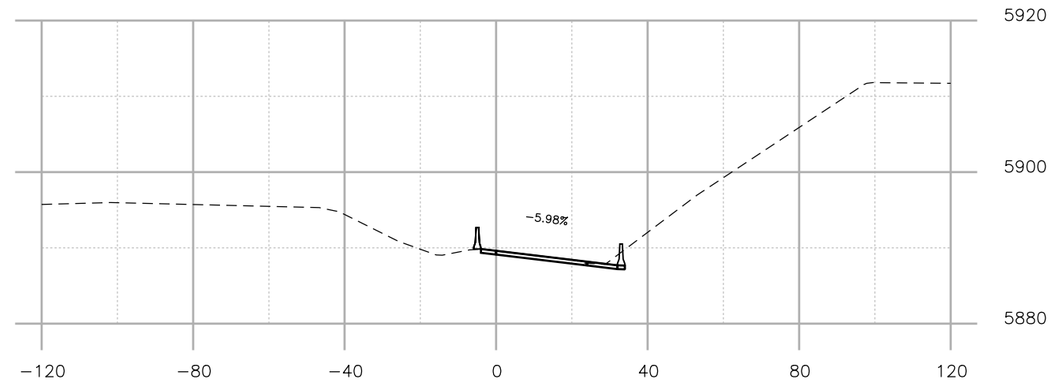

STA.3109+50

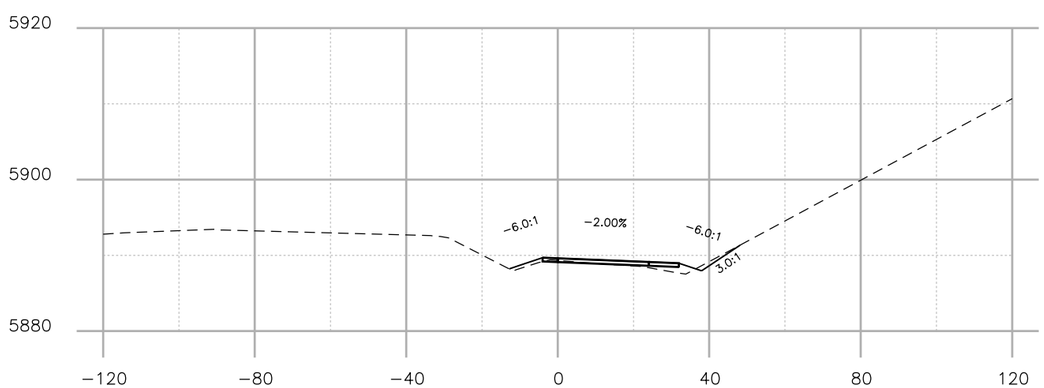

STA.3108+00

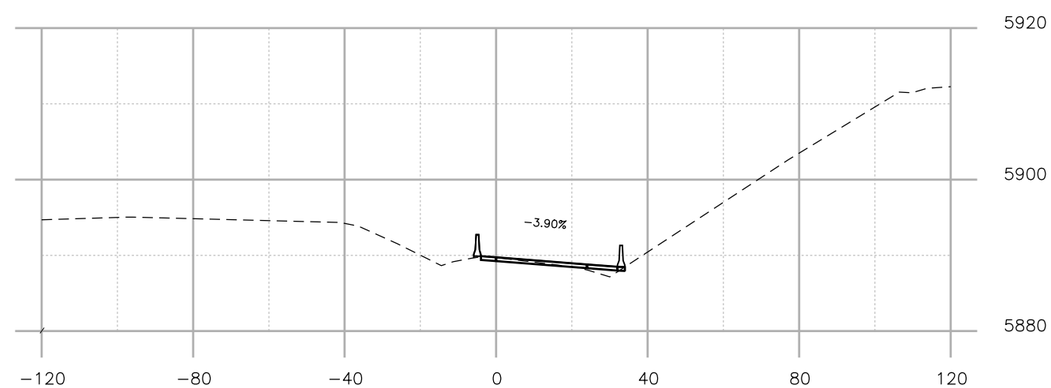

STA.3109+00

Print Date: 11/4/2010		Sheet Revisions			As Constructed	PLAN SHEET	Project No./Code
File Name: 16602_CDOT_Design_NB_Off_Ramp_Status_asof_11012010.dgn		Date:	Comments	Init.	No Revisions:		Project Number
Horiz. Scale: 1:40 Vert. Scale: As Noted	R-X				Revised:	Designer: XXXXXXXX / Structure Numbers X-XX-XX	Code
Unit Information Unit Leader Initials						Detailer: XXXXXXXX / X-XX-XX	
					Void:	Sheet Subset: XXXXXXX / Subset Sheets: XXX of XXX	Sheet Number XXX

gonzalesd 11:54:55 AM Z:\Documents\Unit1141_on_RICENTTEMP\16602-125 Lincoln to County Line\Preconstruction\Plans\New_Preliminary_Off_Ramp_Design_NB125_Lincoln_to_CL\InRoads\16602_CDOT_Design_NB_Off_Ramp_Status_asof_11012010.dgn

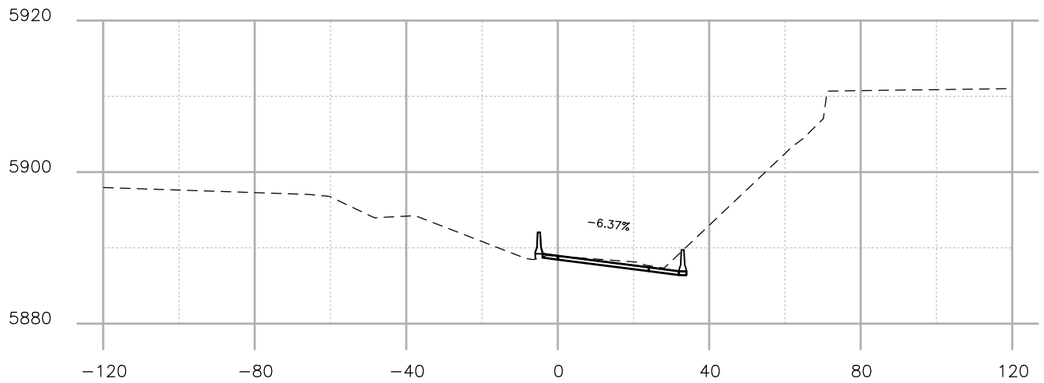

STA.3110+50

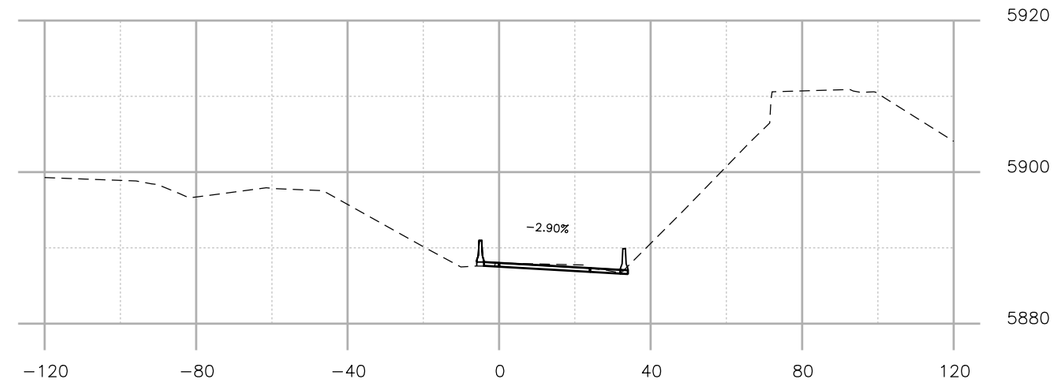

STA.3111+50

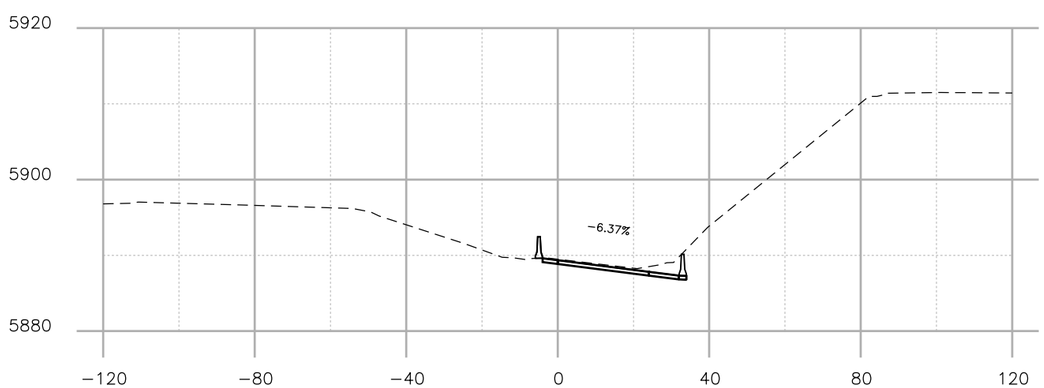

STA.3110+00

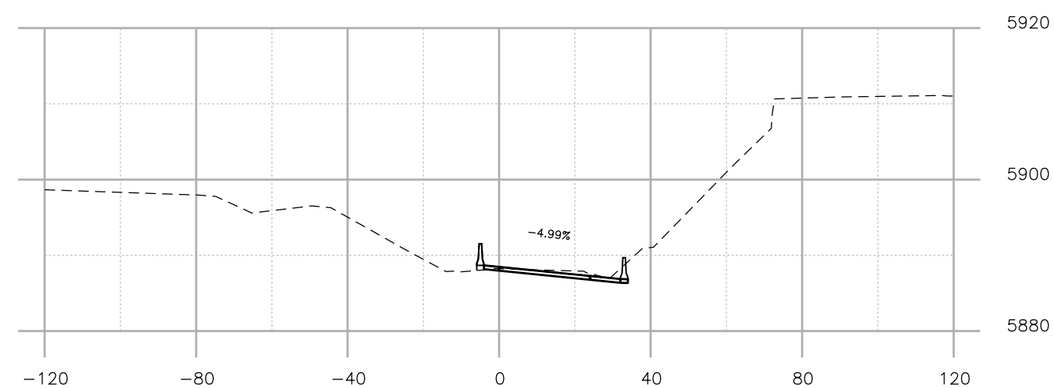

STA.3111+00

Print Date: 11/4/2010		Sheet Revisions			As Constructed	PLAN SHEET	Project No./Code
File Name: 16602_CDOT_Design_NB_Off_Ramp_Status_asof_11012010.dgn		Date	Comments	Init.	No Revisions:		Project Number
Horiz. Scale: 1:40 Vert. Scale: As Noted	R-X				Revised:	Designer: XXXXXXXX / Structure Numbers X-XX-XX	Code
Unit Information Unit Leader Initials						Detailer: XXXXXXXX / X-XX-XX	
					Void:	Sheet Subset: XXXXXXX / Subset Sheets: XXX of XXX	Sheet Number XXX

gonzalesd 11:55:10 AM Z:\Documents\Unit1141_on_RICENTTEMP\16602-125 Lincoln to County Line\Preconstruction\Plans\New_Preliminary_Off_Ramp_Design_NB125_Lincoln_to_CL\InRoads\16602_CDOT_Design_NB_Off_Ramp_Status_asof_11012010.dgn

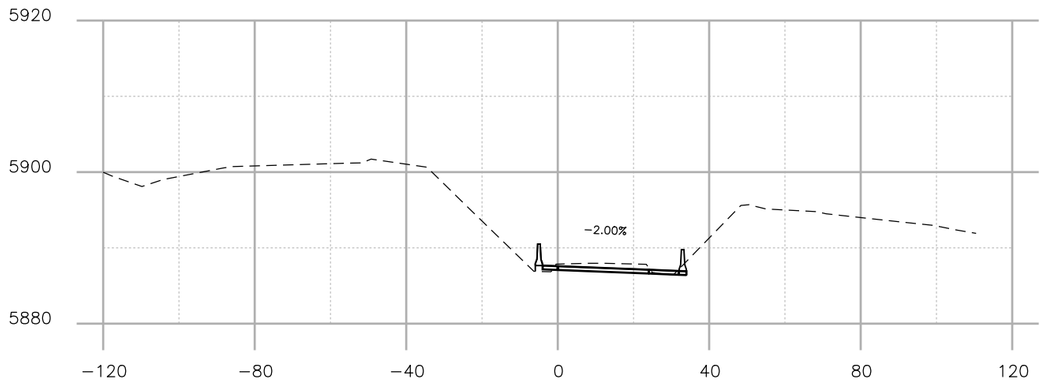

STA.3112+50

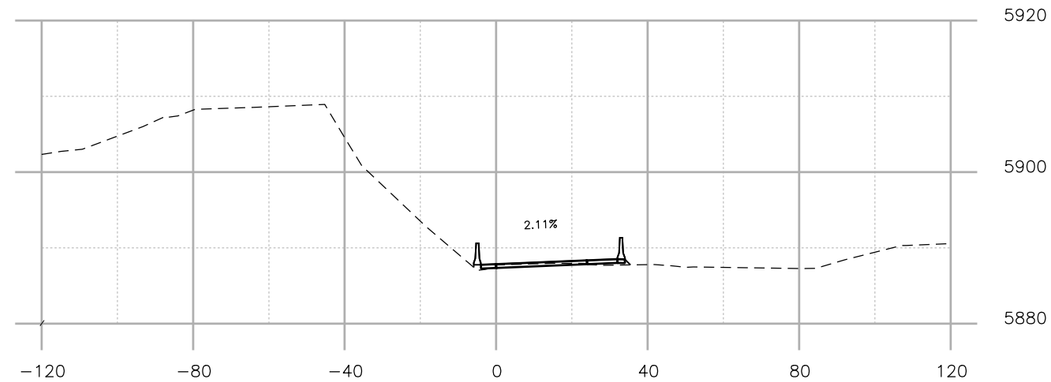

STA.3113+50

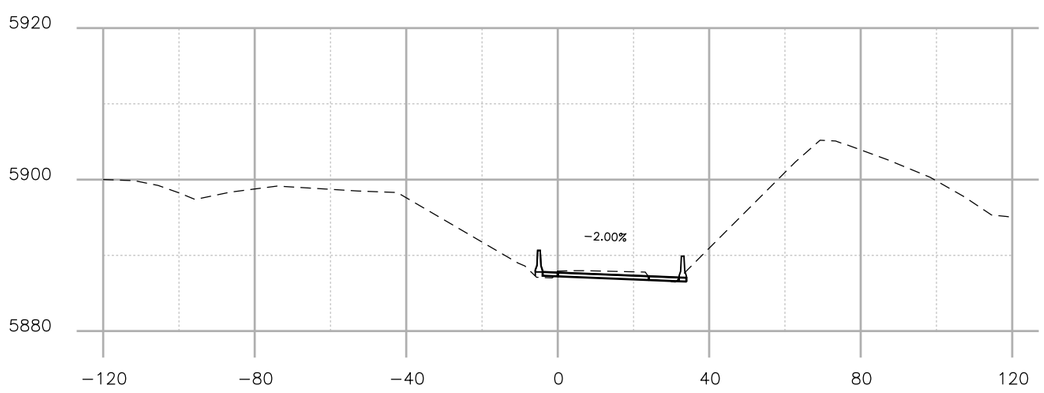

STA.3112+00

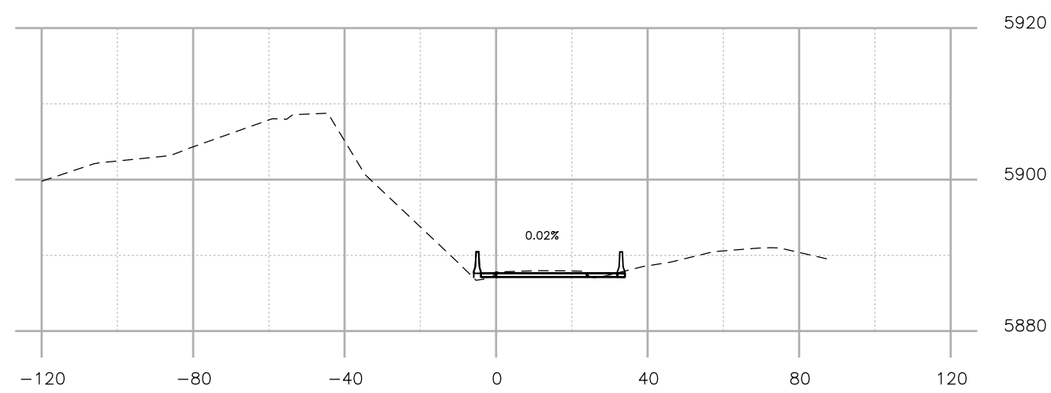

STA.3113+00

Print Date: 11/4/2010		Sheet Revisions			As Constructed	PLAN SHEET	Project No./Code
File Name: 16602_CDOT_Design_NB_Off_Ramp_Status_asof_11012010.dgn		Date:	Comments	Init.	No Revisions:		Project Number
Horiz. Scale: 1:40 Vert. Scale: As Noted	R-X				Revised:	Designer: XXXXXXXX / Structure Numbers X-XX-XX	Code
Unit Information Unit Leader Initials						Detailer: XXXXXXXX / X-XX-XX	
					Void:	Sheet Subset: XXXXXXX / Subset Sheets: XXX of XXX	Sheet Number XXX

gonzalesd 11:55:23 AM Z:\Documents\Unit1141_on_R1CENTTEMP\16602-125 Lincoln to County Line\Preconstruction\Plans\New_Preliminary_Off_Ramp_Design_NB125_Lincoln_to_CL\InRoads\16602_CDOT_Design_NB_Off_Ramp_Status_asof_11012010.dgn

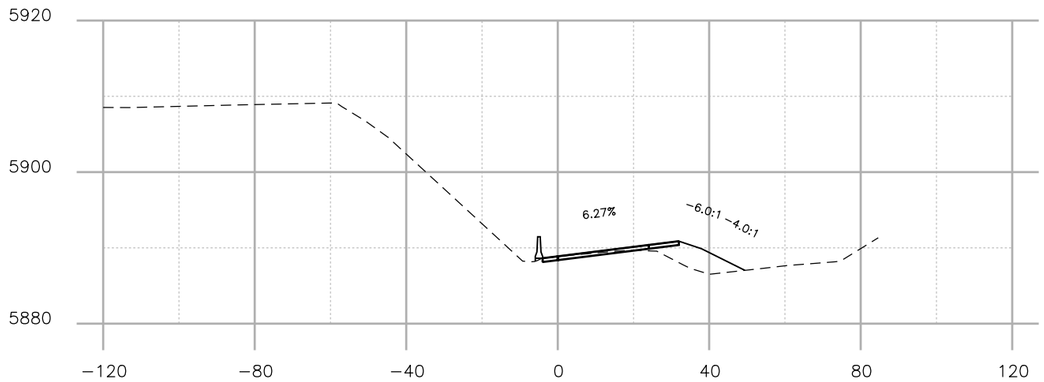

STA.3114+50

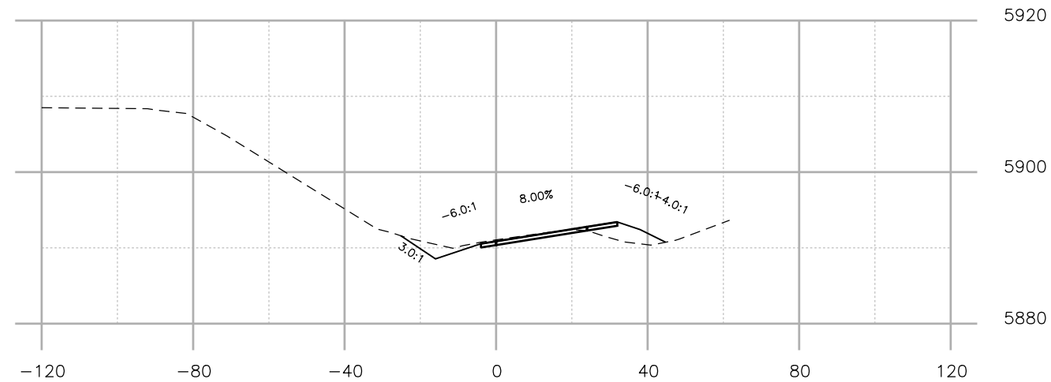

STA.3115+50

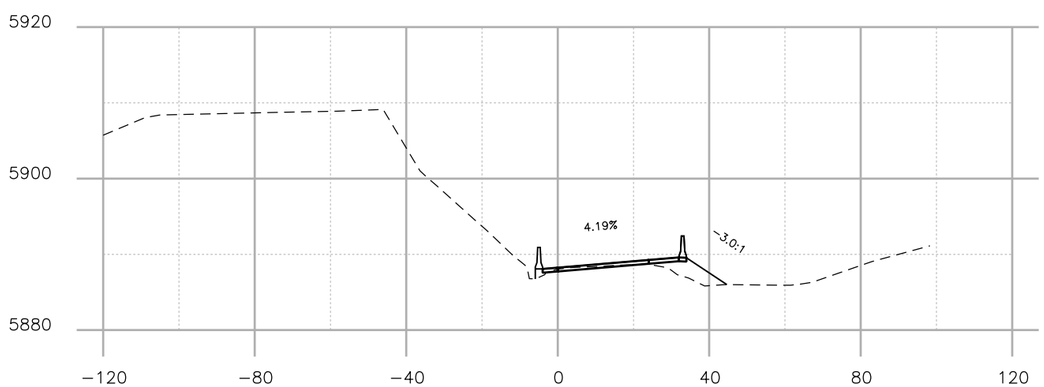

STA.3114+00

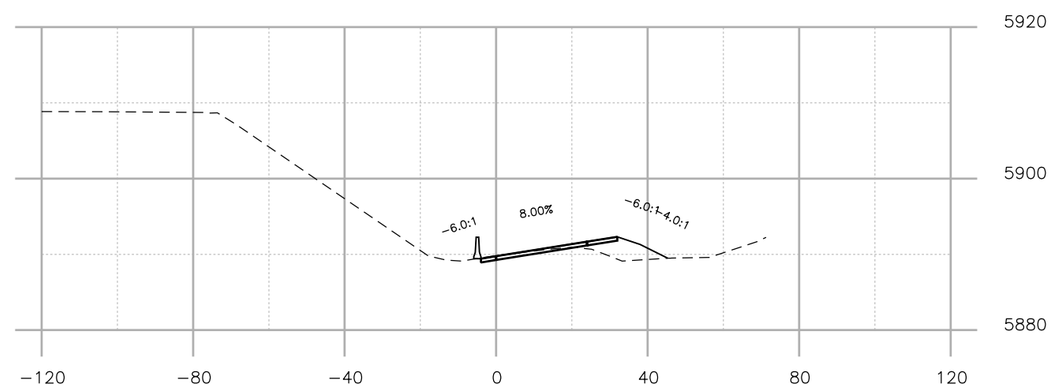

STA.3115+00

Print Date: 11/4/2010		Sheet Revisions			As Constructed	PLAN SHEET	Project No./Code
File Name: 16602_CDOT_Design_NB_Off_Ramp_Status_asof_11012010.dgn		Date:	Comments	Init.	No Revisions:		Project Number
Horiz. Scale: 1:40 Vert. Scale: As Noted	R-X				Revised:	Designer: XXXXXXXX / Structure Numbers: X-XX-XX	Code
Unit Information Unit Leader Initials						Detailer: XXXXXXXX / X-XX-XX	
					Void:	Sheet Subset: XXXXXXX / Subset Sheets: XXX of XXX	Sheet Number XXX

gonzalesd 11:55:45 AM Z:\Documents\Unit1141_on_RICENTTEMP\16602-125 Lincoln to County Line\Preconstruction\Plans\New_Preliminary_Off_Ramp_Design_NB125_Lincoln_to_CL\InRoads\16602_CDOT_Design_NB_Off_Ramp_Status_asof_11012010.dgn

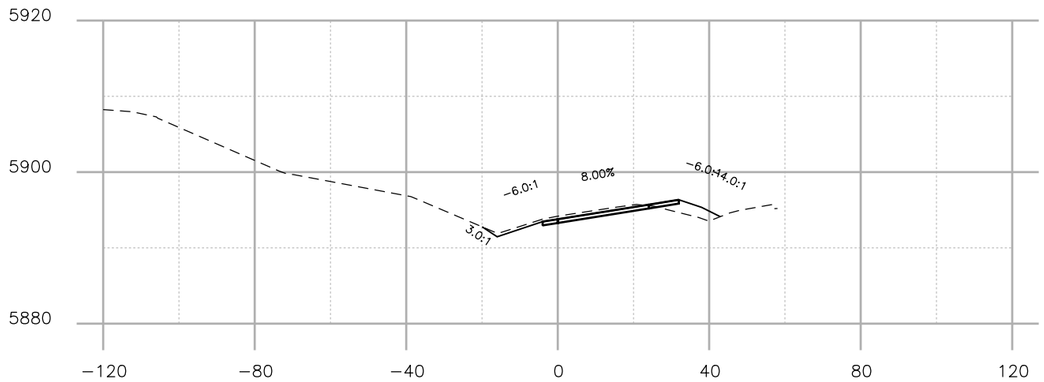

STA.3116+50

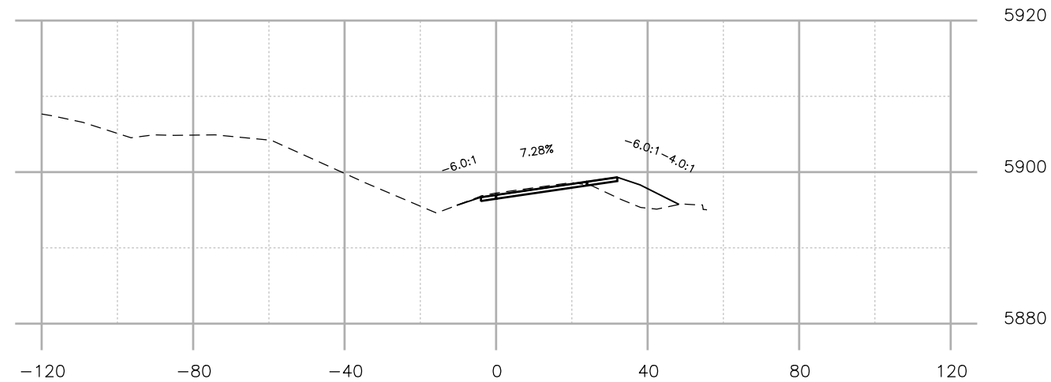

STA.3117+50

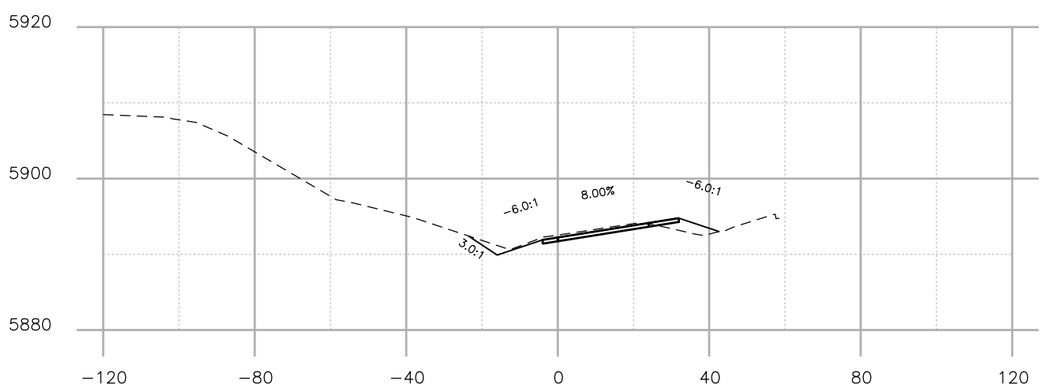

STA.3116+00

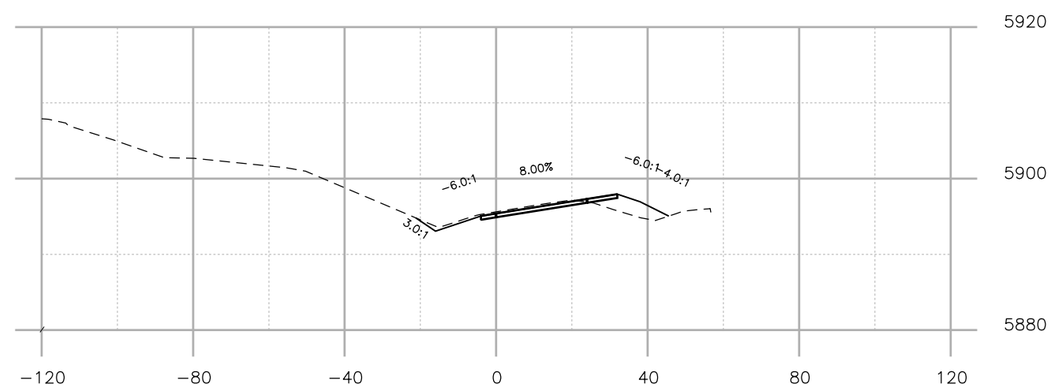

STA.3117+00

Print Date: 11/4/2010		Sheet Revisions			As Constructed	PLAN SHEET	Project No./Code
File Name: 16602_CDOT_Design_NB_Off_Ramp_Status_asof_11012010.dgn		Date:	Comments	Init.			Project Number
Horiz. Scale: 1:40 Vert. Scale: As Noted	R-X				No Revisions:		
Unit Information Unit Leader Initials					Revised:	Designer: XXXXXXXX / Structure Numbers: X-XX-XX	Code
						Detailer: XXXXXXXX / X-XX-XX	
					Void:	Sheet Subset: XXXXXXX / Subset Sheets: XXX of XXX	Sheet Number XXX

gonzalesd 11:55:58 AM Z:\Documents\Unit1141_on_RICENTTEMP\16602-125 Lincoln to County Line\Preconstruction\Plans\New_Preliminary_Off_Ramp_Design_NB125_Lincoln_to_CL\InRoads\16602_CDOT_Design_NB_Off_Ramp_Status_asof_11012010.dgn

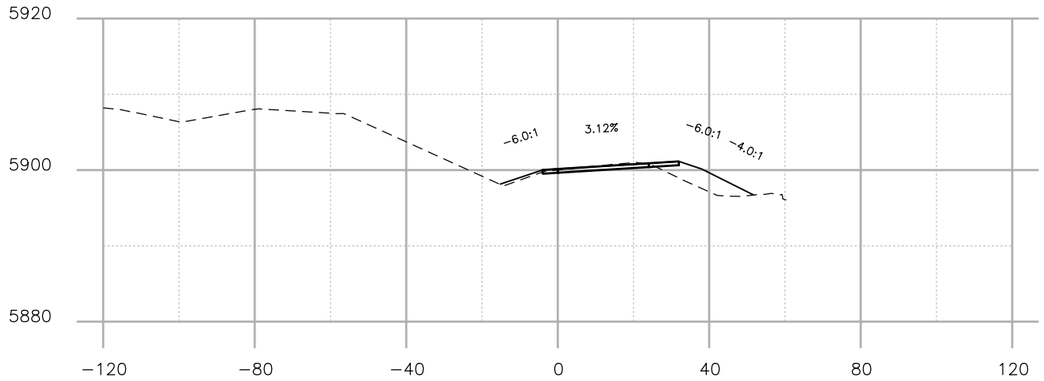

STA.3118+50

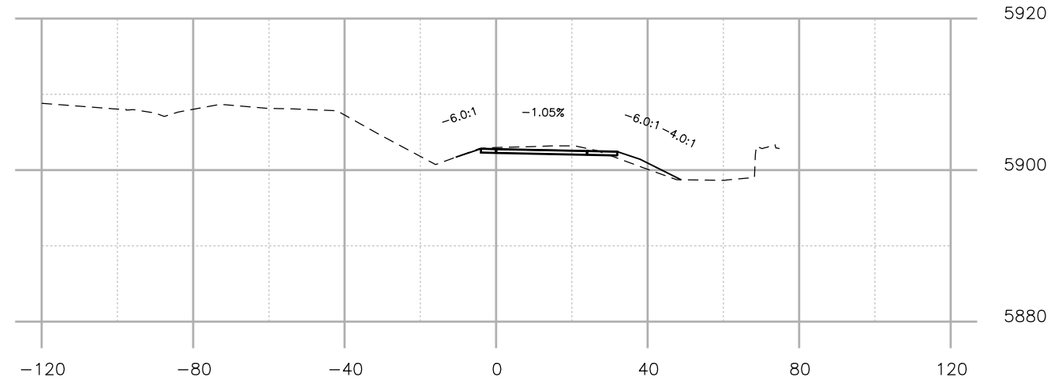

STA.3119+50

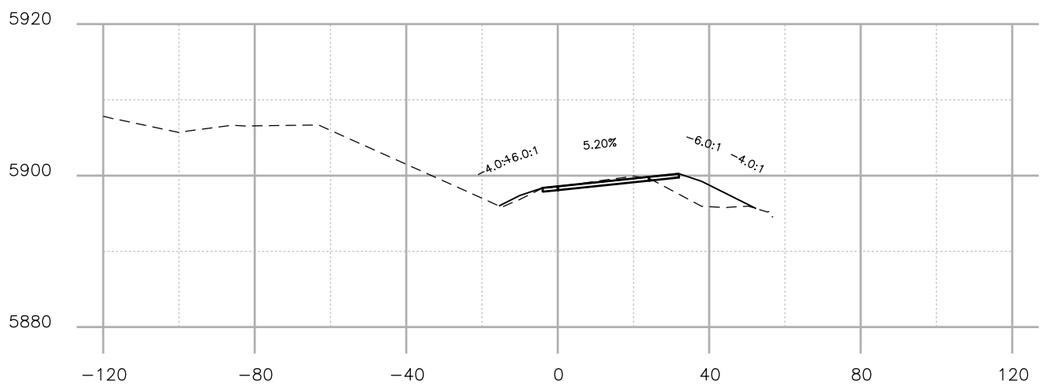

STA.3118+00

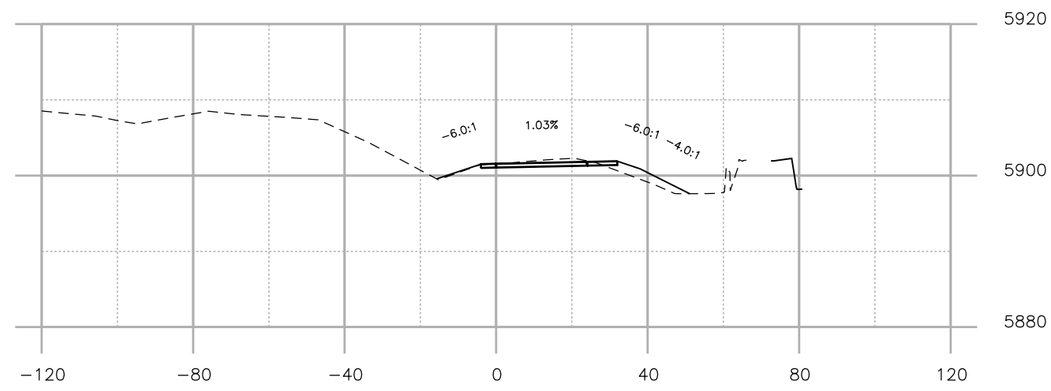

STA.3119+00

Print Date: 11/4/2010		Sheet Revisions			As Constructed	PLAN SHEET	Project No./Code
File Name: 16602_CDOT_Design_NB_Off_Ramp_Status_asof_11012010.dgn		Date	Comments	Init.	No Revisions:		Project Number
Horiz. Scale: 1:40 Vert. Scale: As Noted	R-X				Revised:	Designer: XXXXXXXX / Structure Numbers X-XX-XX	Code
Unit Information Unit Leader Initials						Detailer: XXXXXXXX / X-XX-XX	
					Void:	Sheet Subset: XXXXXXX / Subset Sheets: XXX of XXX	Sheet Number XXX

gonzalesd 11:56:10 AM Z:\Documents\Unit1141_on_RICENTTEMP\16602-125 Lincoln to County Line\Preconstruction\Plans\New_Preliminary_Off_Ramp_Design_NB125_Lincoln_to_CL\InRoads\16602_CDOT_Design_NB_Off_Ramp_Status_asof_11012010.dgn

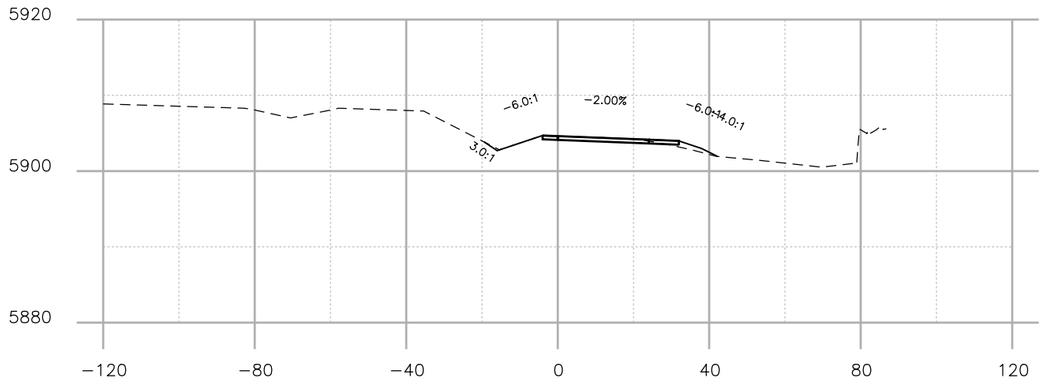

STA.3120+50

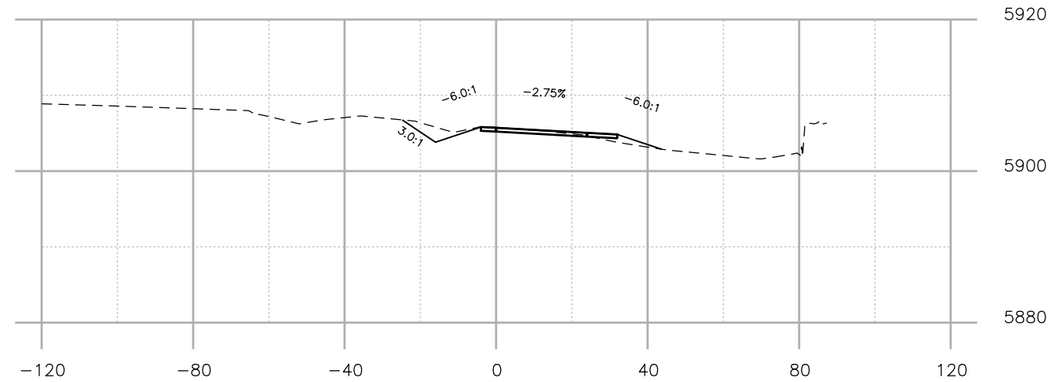

STA.3121+50

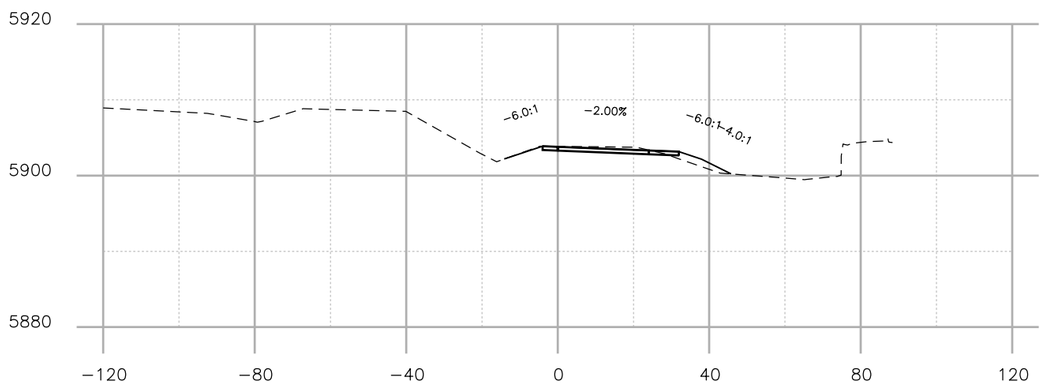

STA.3120+00

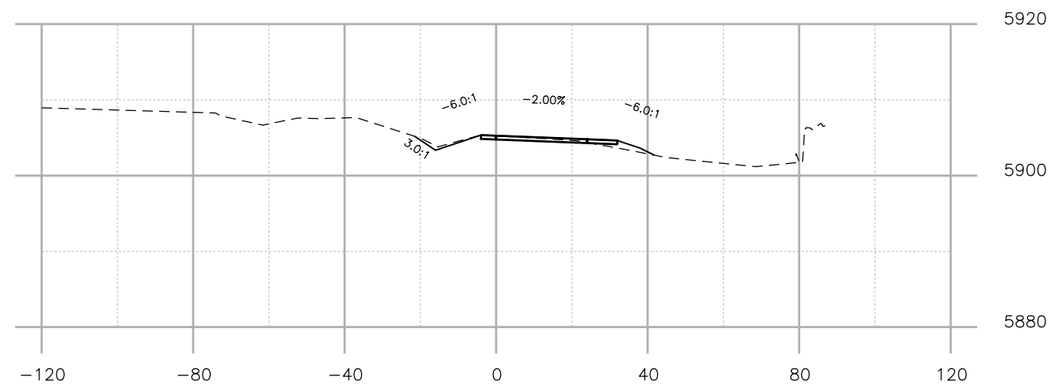

STA.3121+00

Print Date: 11/4/2010		Sheet Revisions		
File Name: 16602_CDOT_Design_NB_Off_Ramp_Status_asof_11012010.dgn		Date	Comments	Init.
Horiz. Scale: 1:40 Vert. Scale: As Noted	R-X			
Unit Information Unit Leader Initials				

As Constructed	PLAN SHEET			Project No./Code
No Revisions:				Project Number
Revised:	Designer: XXXXXXXX	Structure Numbers	X-XX-XX	Code
	Detailer: XXXXXXXX		X-XX-XX	
Void:	Sheet Subset: XXXXXXX	Subset Sheets: XXX of XXX		Sheet Number XXX

gonzolesd 11:56:25 AM Z:\Documents\Unit1141_on_RICENTTEMP\16602-125 Lincoln to County Line\Preconstruction\Plans\New_Preliminary_Off_Ramp_Design_NB125_Lincoln_to_CL\InRoads\16602_CDOT_Design_NB_Off_Ramp_Status_asof_11012010.dgn

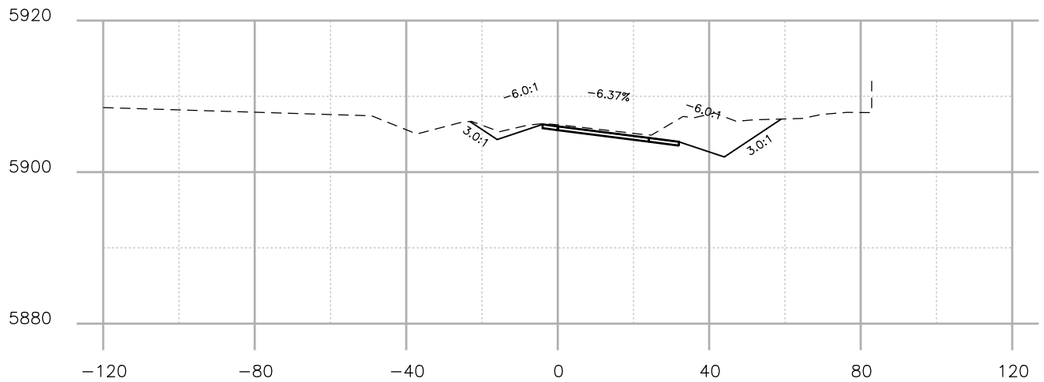

STA.3122+50

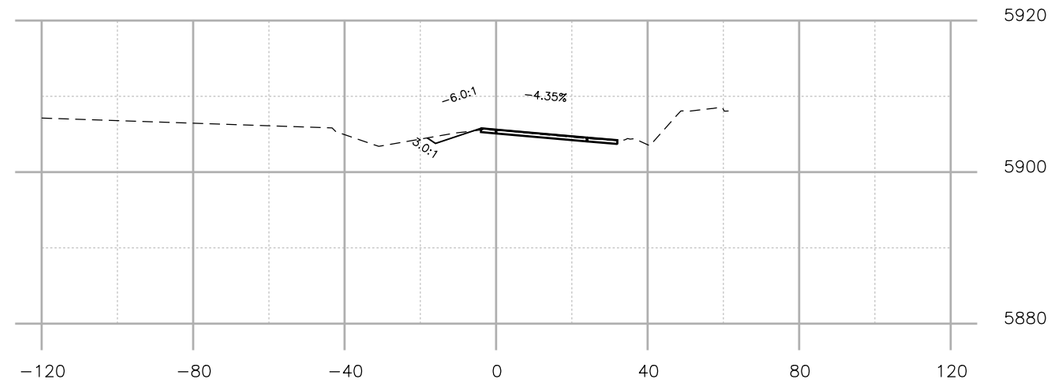

STA.3123+50

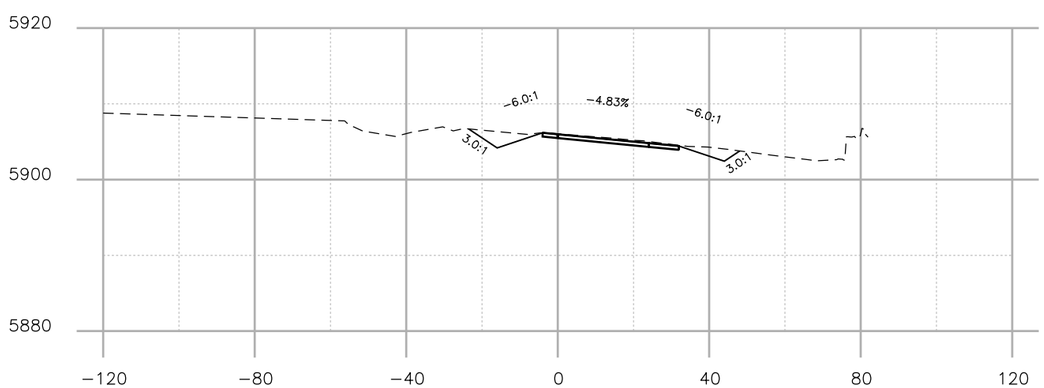

STA.3122+00

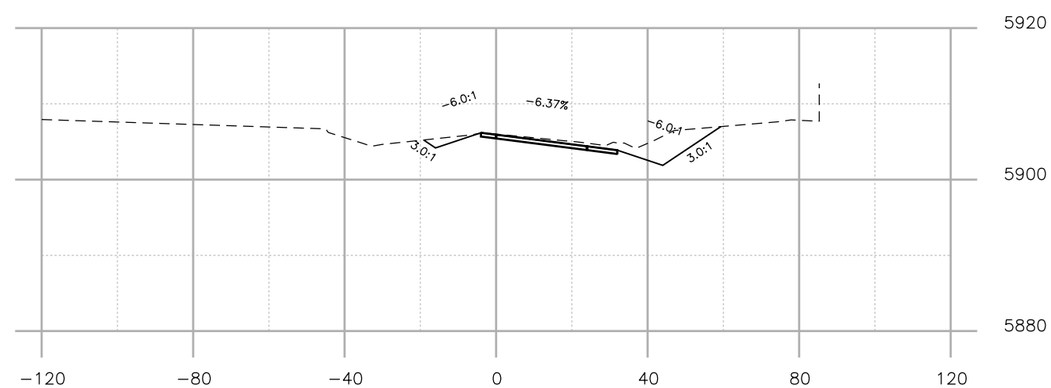

STA.3123+00

Print Date: 11/4/2010		Sheet Revisions			As Constructed	PLAN SHEET	Project No./Code
File Name: 16602_CDOT_Design_NB_Off_Ramp_Status_asof_11012010.dgn		Date:	Comments	Init.	No Revisions:		Project Number
Horiz. Scale: 1:40 Vert. Scale: As Noted	R-X				Revised:	Designer: XXXXXXXX / Structure Numbers X-XX-XX	Code
Unit Information Unit Leader Initials						Detailer: XXXXXXXX / X-XX-XX	
					Void:	Sheet Subset: XXXXXXX / Subset Sheets: XXX of XXX	Sheet Number XXX

gonzalesd 11:56:45 AM Z:\Documents\Unit1141_on_R1CENTTEMP\16602-125 Lincoln to County Line\Preconstruction\Plans\New_Preliminary_Off_Ramp_Design_NB125_Lincoln_to_CL\InRoads\16602_CDOT_Design_NB_Off_Ramp_Status_asof_11012010.dgn

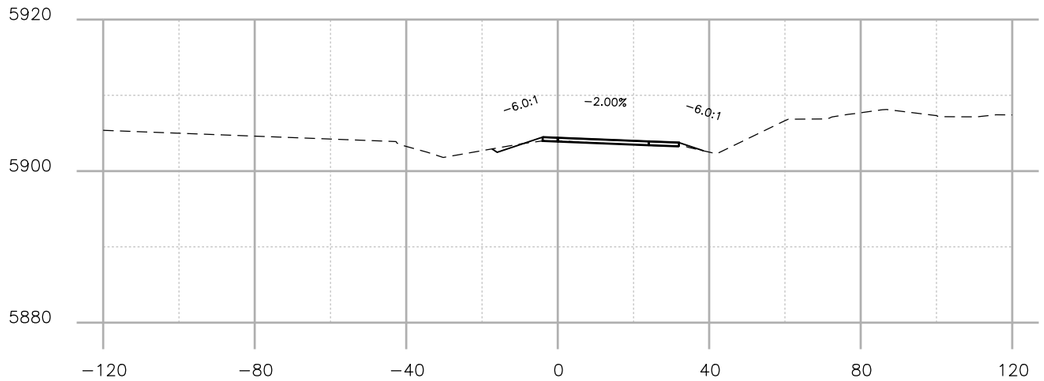

STA.3124+50

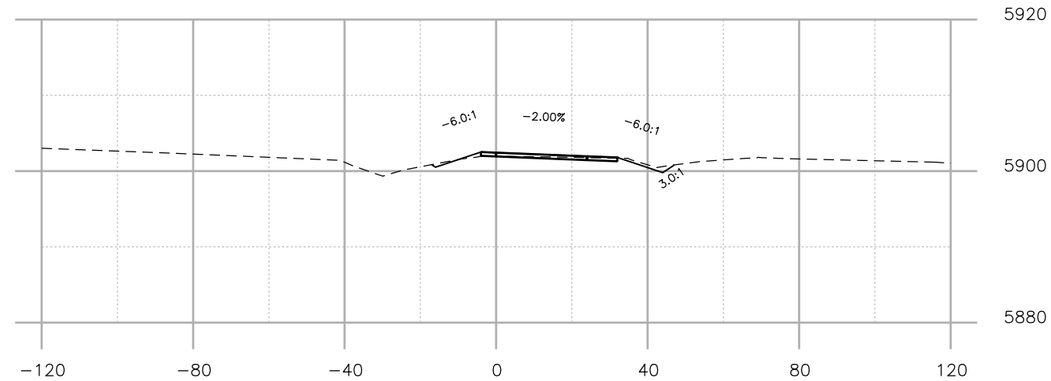

STA.3125+50

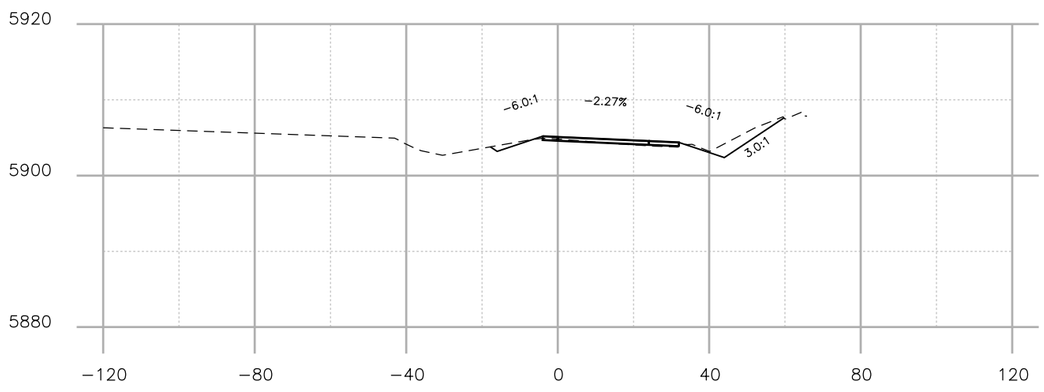

STA.3124+00

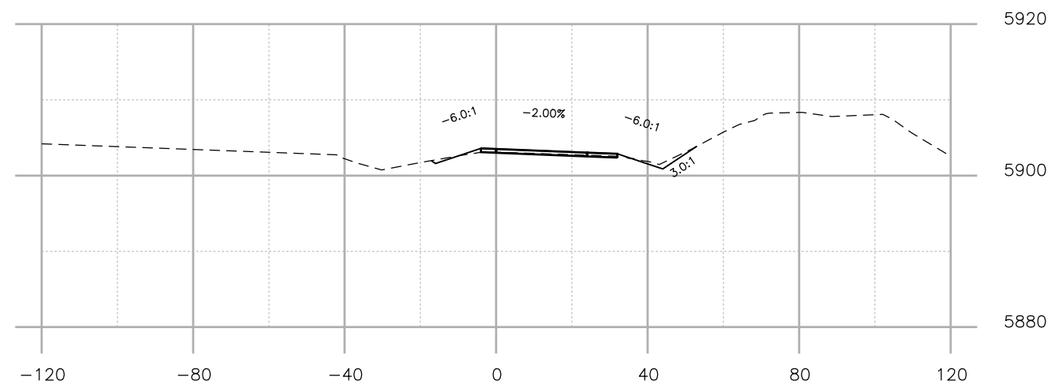

STA.3125+00

Print Date: 11/4/2010		Sheet Revisions	
File Name: 16602_CDOT_Design_NB_Off_Ramp_Status_asof_11012010.dgn		Date:	Comments	Init.
Horiz. Scale: 1:40 Vert. Scale: As Noted	R-X			
Unit Information Unit Leader Initials				

As Constructed	PLAN SHEET			Project No./Code
No Revisions:				Project Number
Revised:	Designer: XXXXXXXX	Structure Numbers	X-XX-XX	Code
	Detailer: XXXXXXXX		X-XX-XX	
Void:	Sheet Subset: XXXXXXX	Subset Sheets: XXX of XXX		Sheet Number XXX

gonzalesd 11:56:58 AM Z:\Documents\Unit1141_on_RICENTTEMP\16602-125 Lincoln to County Line\Preconstruction\Plans\New_Preliminary_Off_Ramp_Design_NB125_Lincoln_to_CL\InRoads\16602_CDOT_Design_NB_Off_Ramp_Status_asof_11012010.dgn

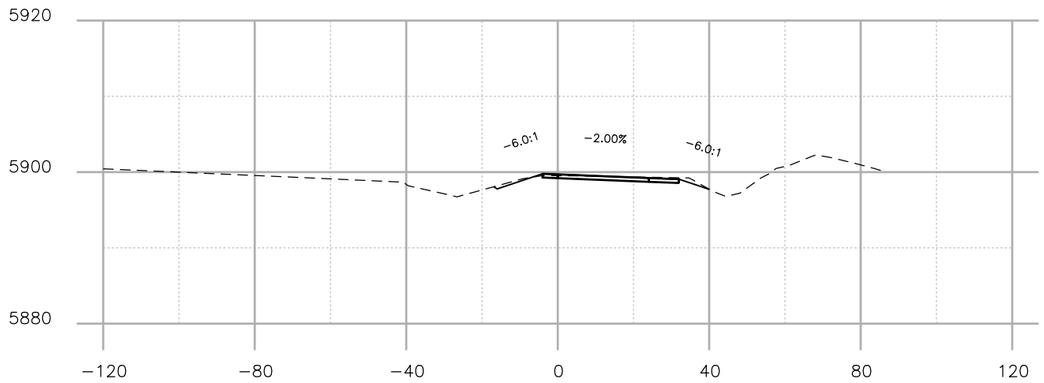

STA.3126+50

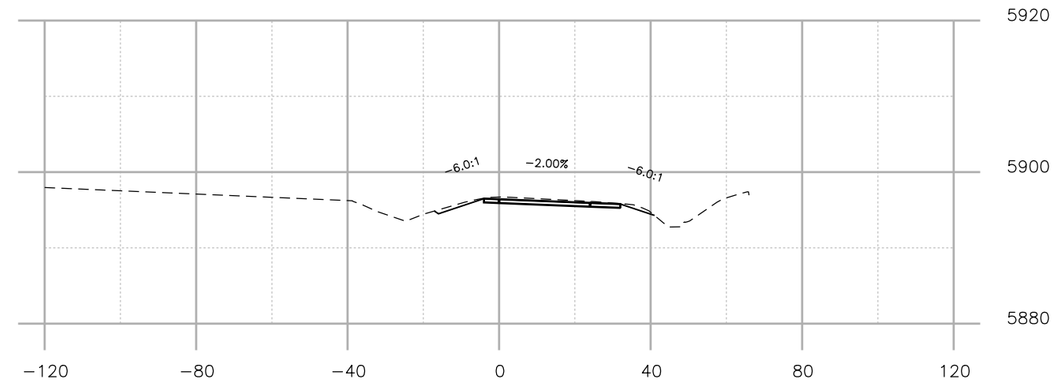

STA.3127+50

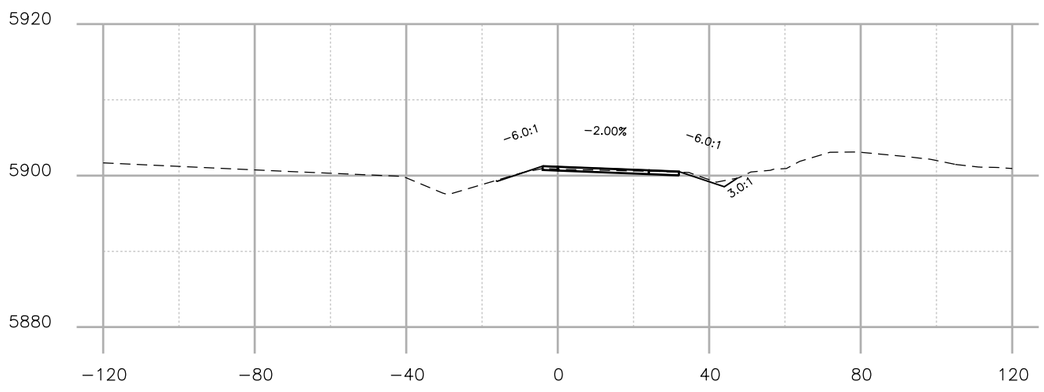

STA.3126+00

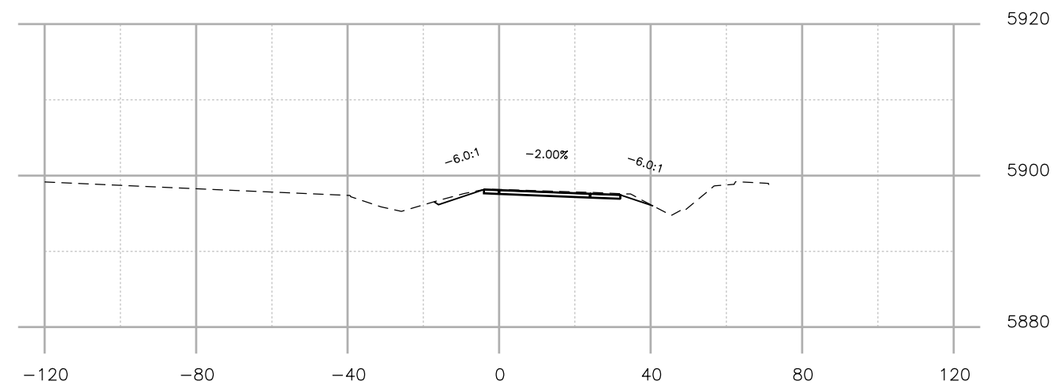

STA.3127+00

Print Date: 11/4/2010		Sheet Revisions			As Constructed	PLAN SHEET	Project No./Code
File Name: 16602_CDOT_Design_NB_Off_Ramp_Status_asof_11012010.dgn		Dates	Comments	Init.	No Revisions:		Project Number
Horiz. Scale: 1:40 Vert. Scale: As Noted	R-X				Revised:	Designer: XXXXXXXX / Structure Numbers X-XX-XX	Code
Unit Information Unit Leader Initials						Detailer: XXXXXXXX / X-XX-XX	
					Void:	Sheet Subset: XXXXXXX / Subset Sheets: XXX of XXX	Sheet Number XXX

gonzalesd 11:57:10 AM Z:\Documents\Unit1141_on_RICENTTEMP\16602-I25 Lincoln to County Line\Preconstruction\Plans\New_Preliminary_Off_Ramp_Design_NB125_Lincoln_to_CL\InRoads\16602_CDOT_Design_NB_Off_Ramp_Status_asof_11012010.dgn

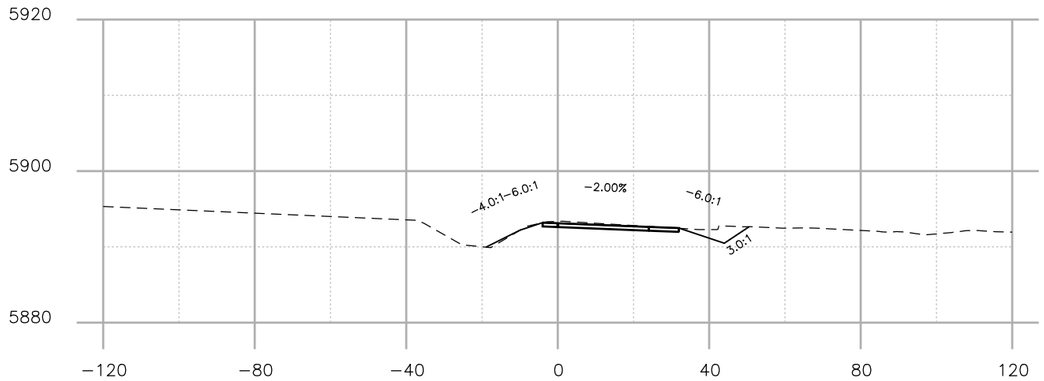

STA.3128+50

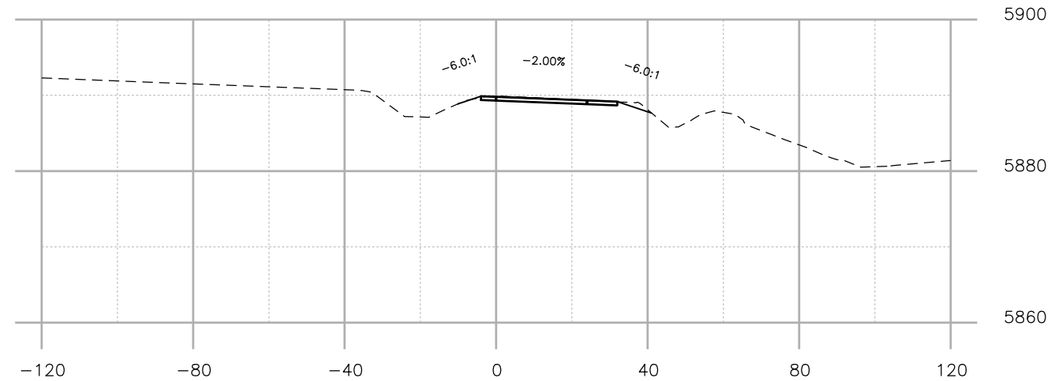

STA.3129+50

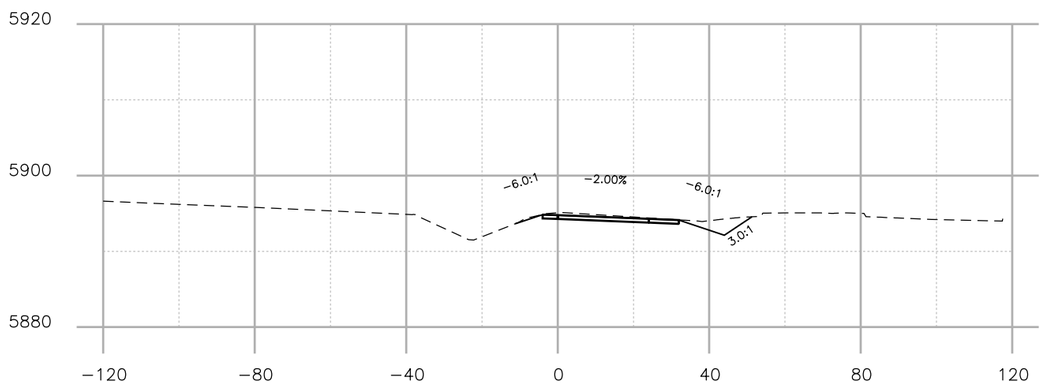

STA.3128+00

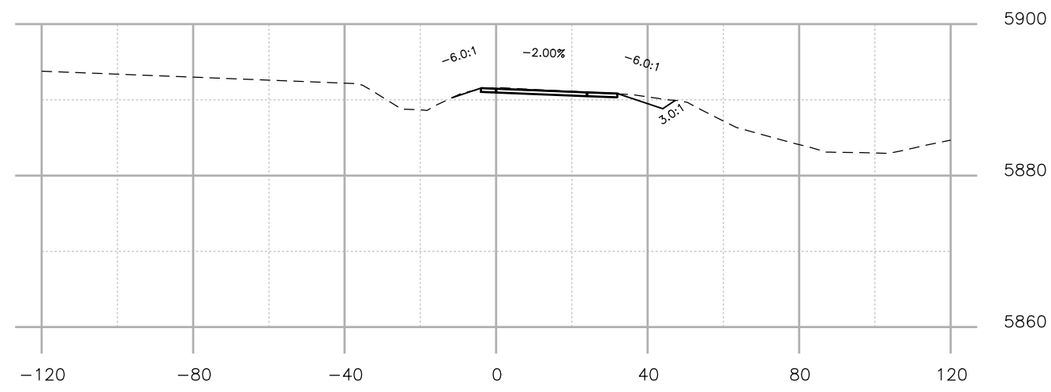

STA.3129+00

Print Date: 11/4/2010		Sheet Revisions			As Constructed	PLAN SHEET	Project No./Code
File Name: 16602_CDOT_Design_NB_Off_Ramp_Status_asof_11012010.dgn		Date	Comments	Init.	No Revisions:		Project Number
Horiz. Scale: 1:40 Vert. Scale: As Noted	R-X				Revised:	Designer: XXXXXXXX / Structure Numbers X-XX-XX	Code
Unit Information Unit Leader Initials						Detailer: XXXXXXXX / X-XX-XX	
					Void:	Sheet Subset: XXXXXXX / Subset Sheets: XXX of XXX	Sheet Number XXX

gonzdesd 11:57:29 AM Z:\Documents\Unit1141_on_RICENTTEMP\16602-125 Lincoln to County Line\Preconstruction\Plans\New_Preliminary_Off_Ramp_Design_NB125_Lincoln_to_CL\InRoads\16602_CDOT_Design_NB_Off_Ramp_Status_asof_11012010.dgn

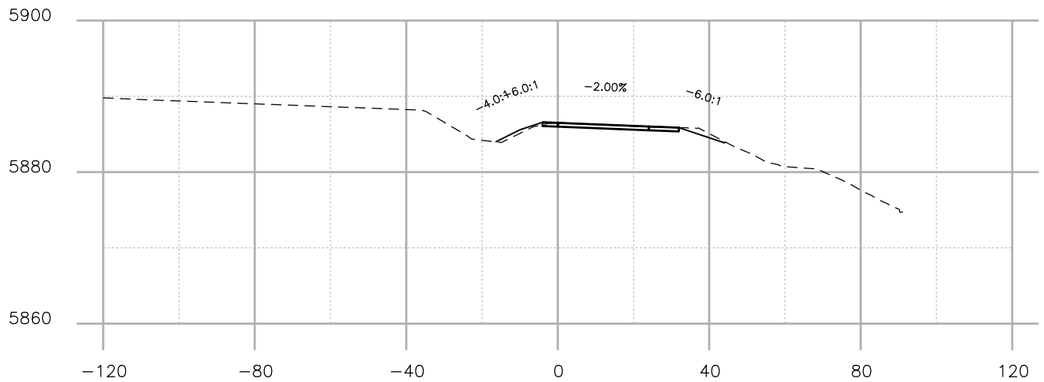

STA.3130+50

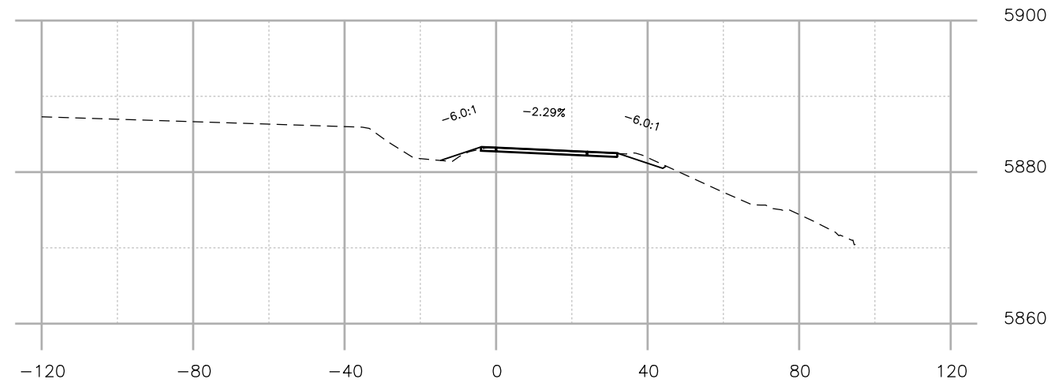

STA.3131+50

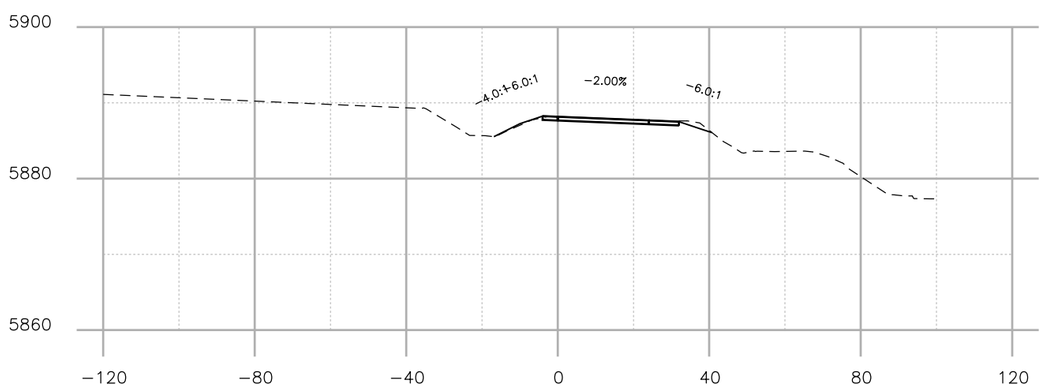

STA.3130+00

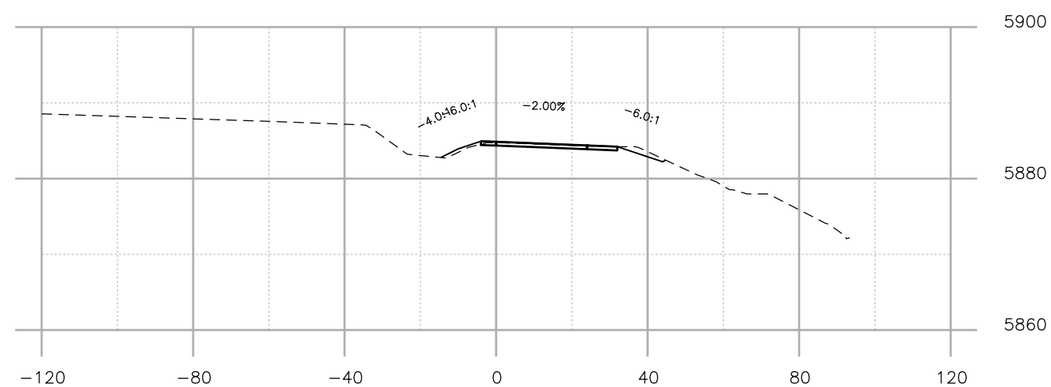

STA.3131+00

Print Date: 11/4/2010		Sheet Revisions			As Constructed	PLAN SHEET	Project No./Code
File Name: 16602_CDOT_Design_NB_Off_Ramp_Status_asof_11012010.dgn		Date:	Comments	Init.	No Revisions:		Project Number
Horiz. Scale: 1:40 Vert. Scale: As Noted	R-X				Revised:	Designer: XXXXXXXX / Structure Numbers X-XX-XX	Code
Unit Information Unit Leader Initials						Detailer: XXXXXXXX / X-XX-XX	
					Void:	Sheet Subset: XXXXXXX / Subset Sheets: XXX of XXX	Sheet Number XXX

gonzalesd 11:57:45 AM Z:\Documents\Unit1141_on_RICENTTEMP\16602-125 Lincoln to County Line\Preconstruction\Plans\New_Preliminary_Off_Ramp_Design_NB125_Lincoln_to_CL\InRoads\16602_CDOT_Design_NB_Off_Ramp_Status_asof_11012010.dgn