ALAN HAMEL/RR AND GRUMA STREET TYPICAL SECTIONS

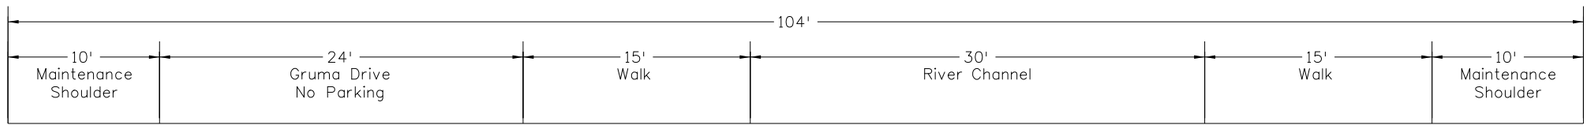

Gruma Street Typical Section

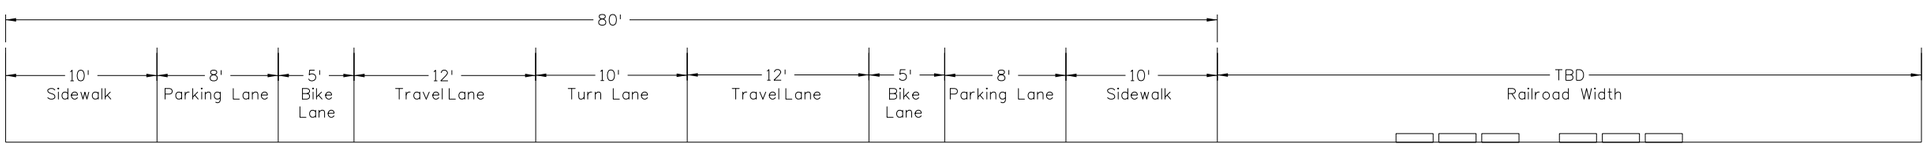

Alan Hamel/RR Typical Section