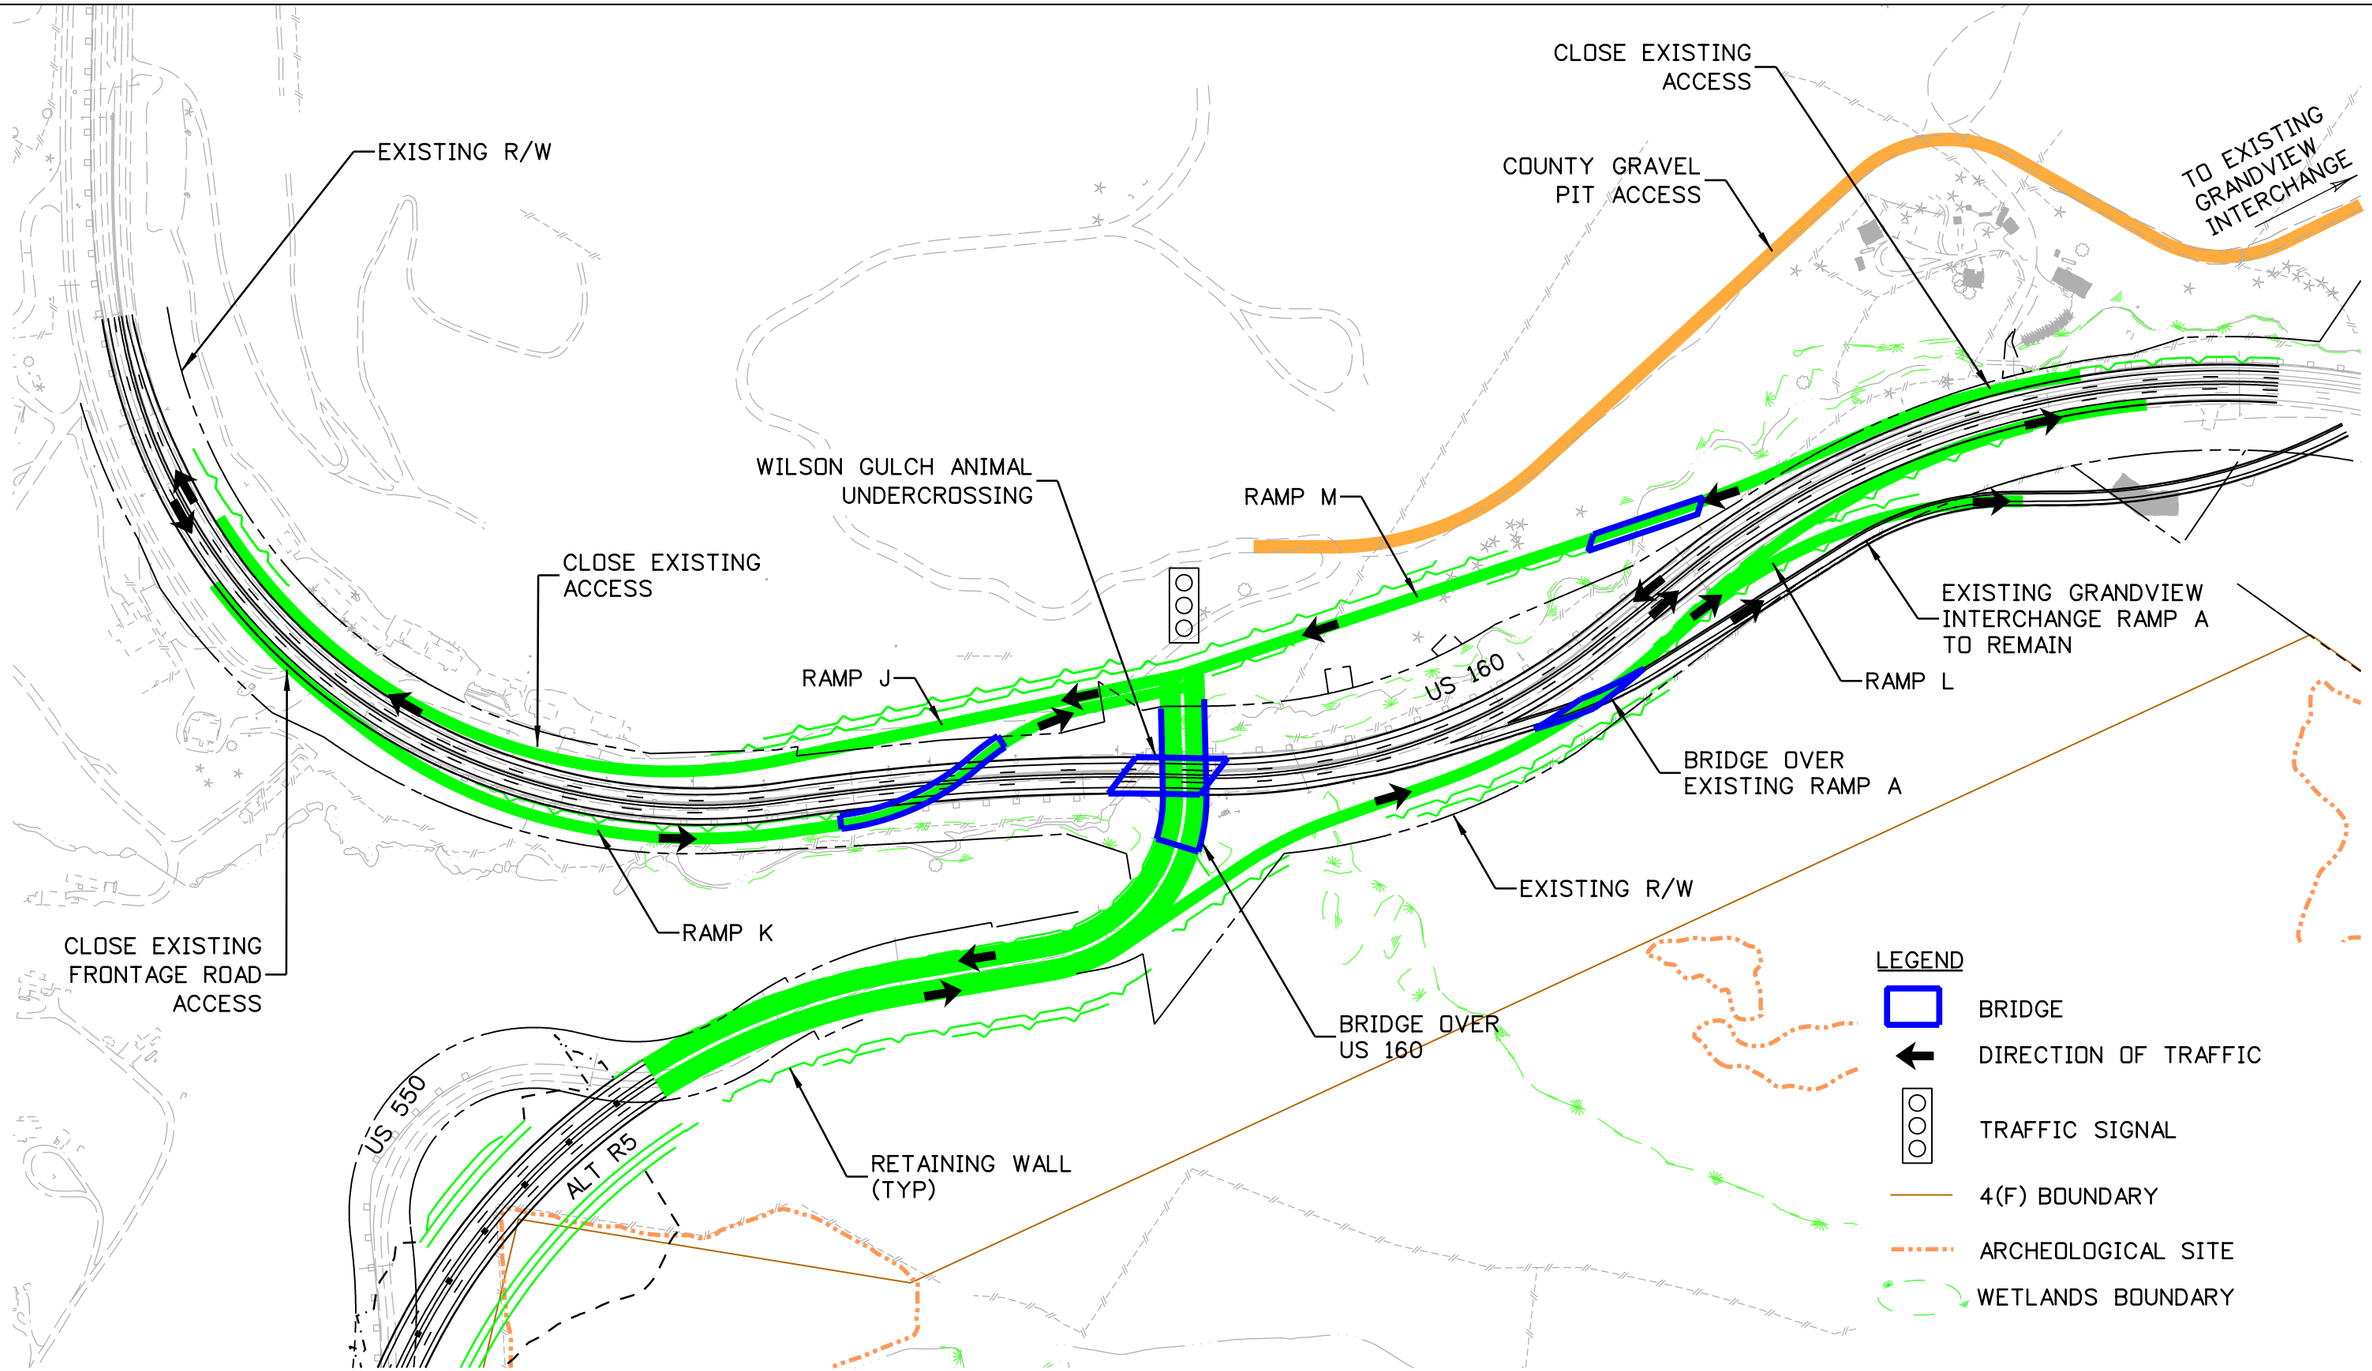

ALTERNATIVE R5 CONCEPT C
COMPACT OFFSET DIAMOND
WITH BRAIDED ON-RAMP

Exhibit 6-6

justin.wierema 10:32:27 AM P:\Project\Transportation\CDOT R5\2013 CDOT R5 US 550 SEIS Alternatives\9.0 CADD\9.2 Design\Drawings\R5\19378-PlanConcept_C.dgn
5/15/2014 CDOT-PDFHighQuality_V8i.pltcfg R5 Interchange Concepts.tbl