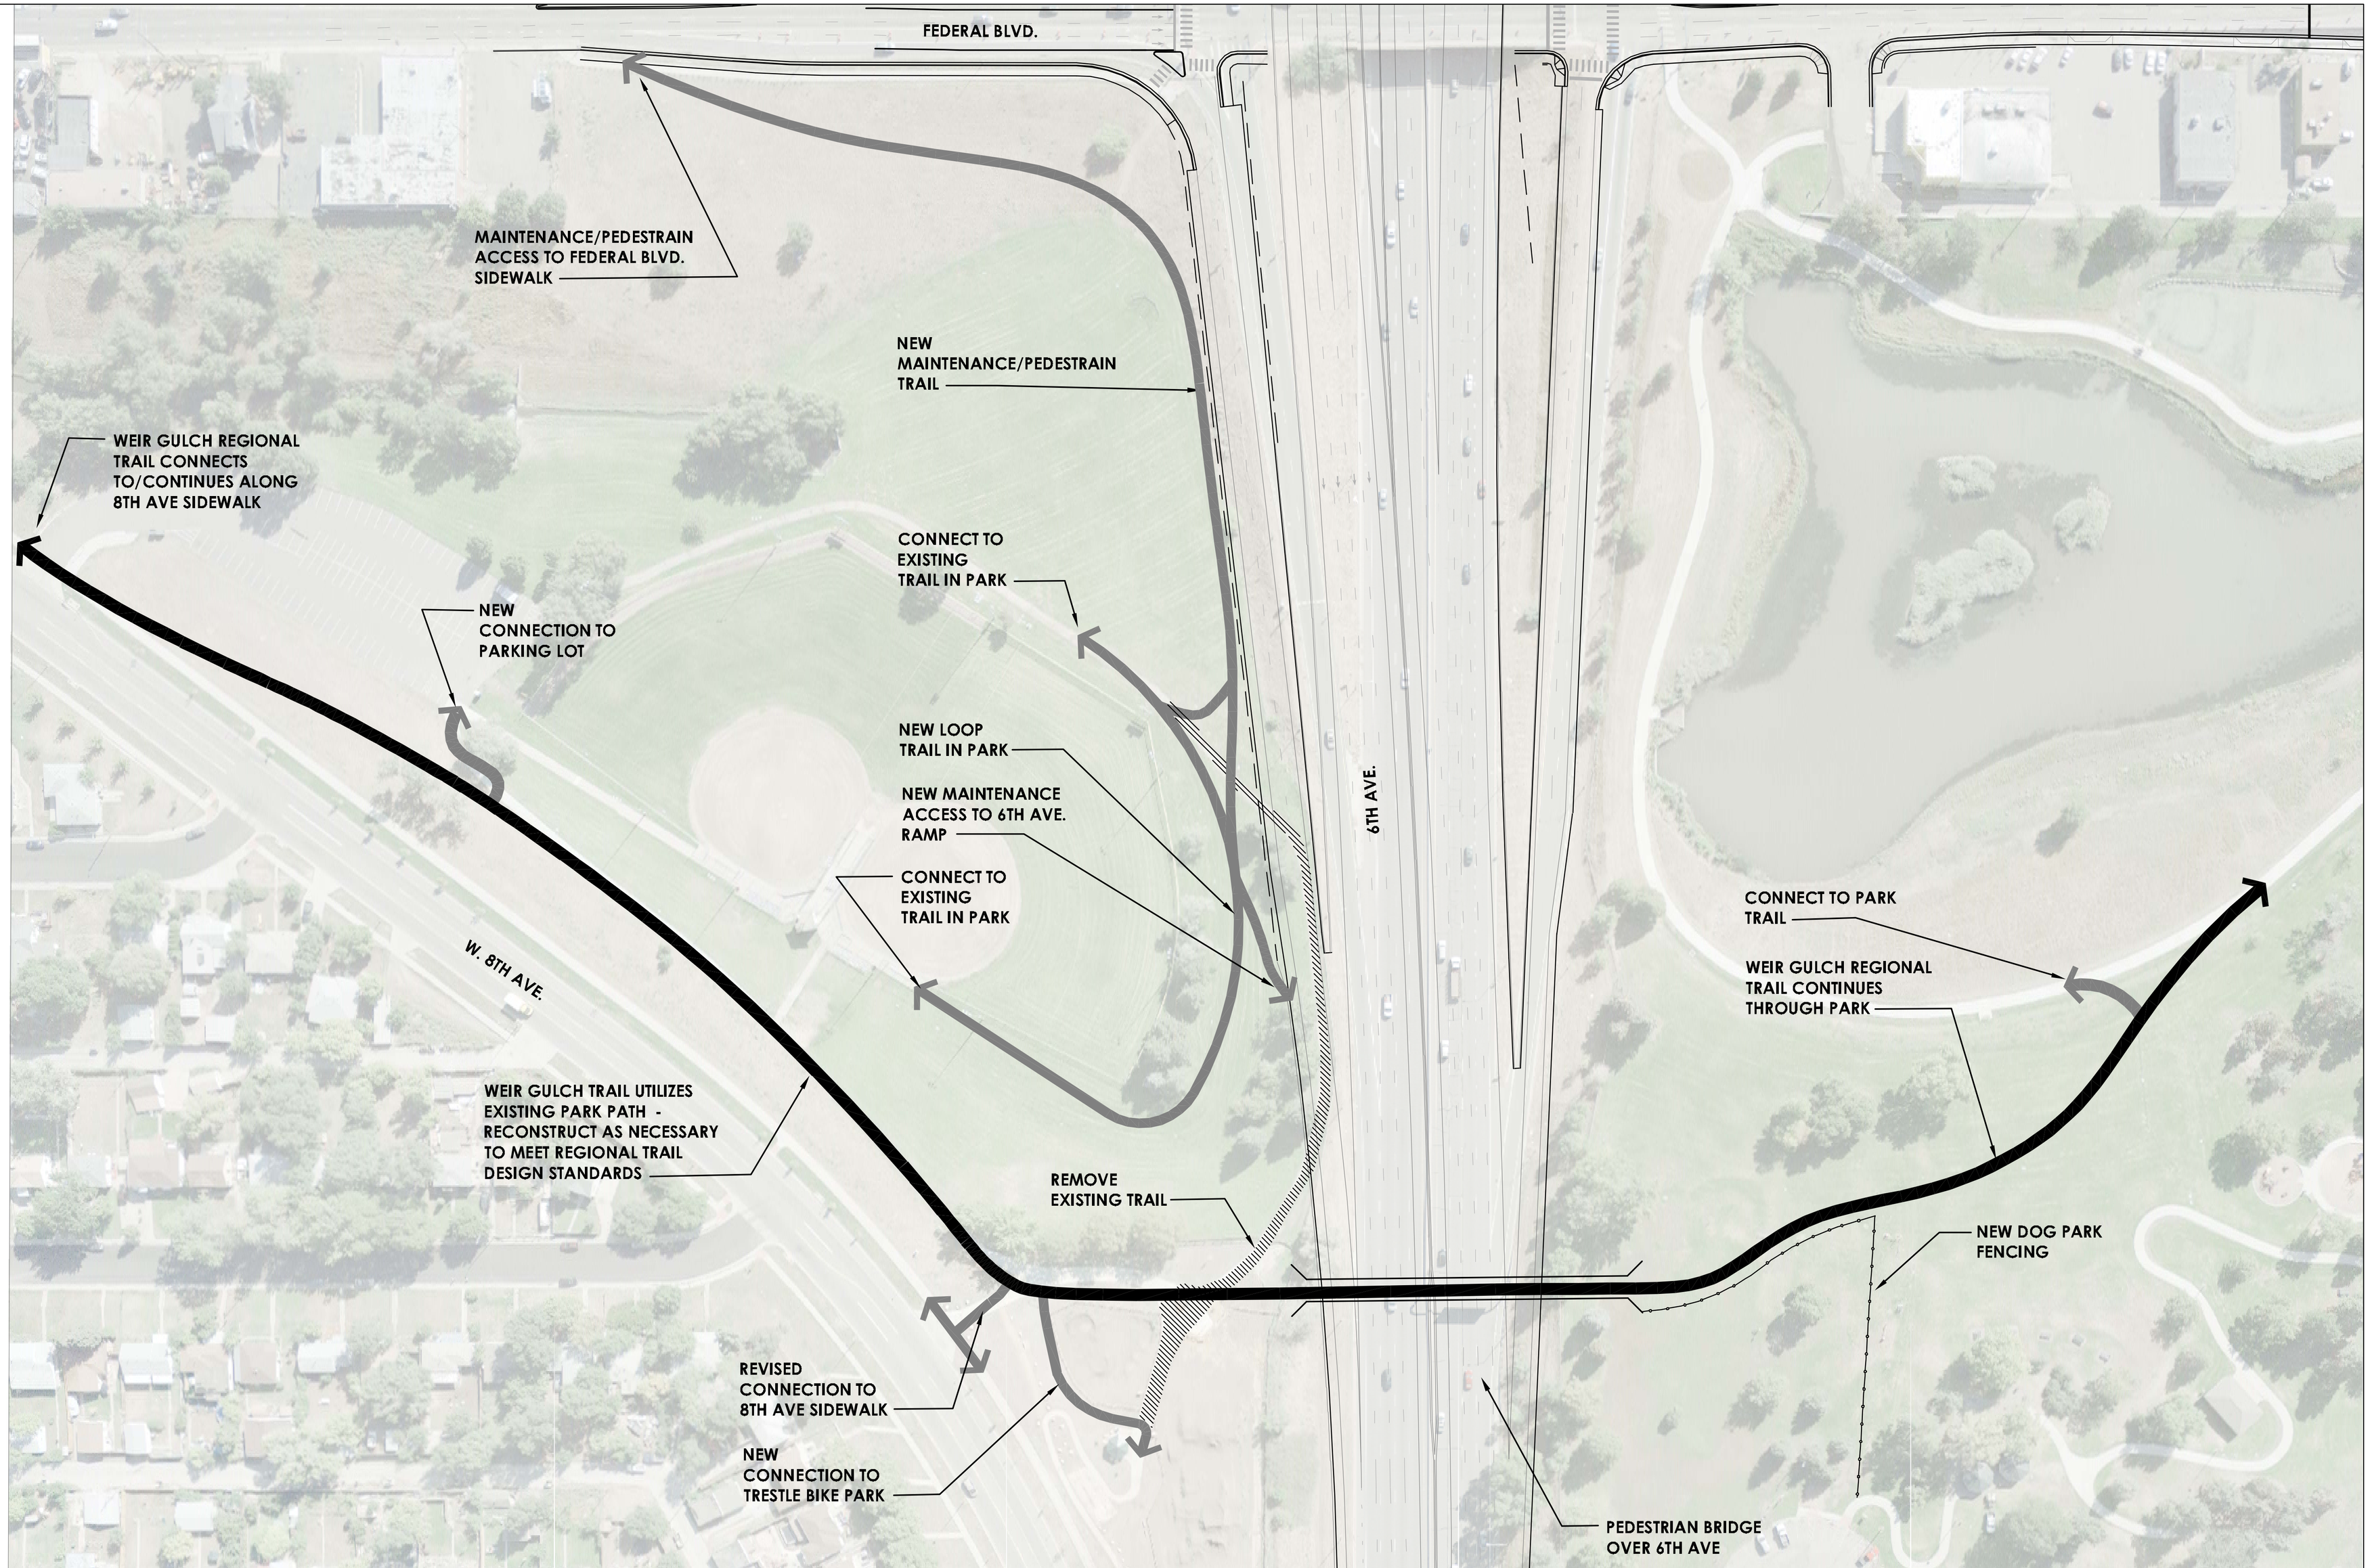

BARNUM PARK

BARNUM PARK NORTH/SOUTH TRAIL CONCEPT PLAN

FINAL REQUEST FOR PROPOSALS - FEBRUARY 19, 2013

Denver Parks + Recreation

ARCHITERRA GROUP
5881 south deframe street
littleton, colorado 80127
303.948.0766 fax.948.0977
www.architerragroup.com

0 30' 60' 120'

SCALE: 1"=60'

NORTH

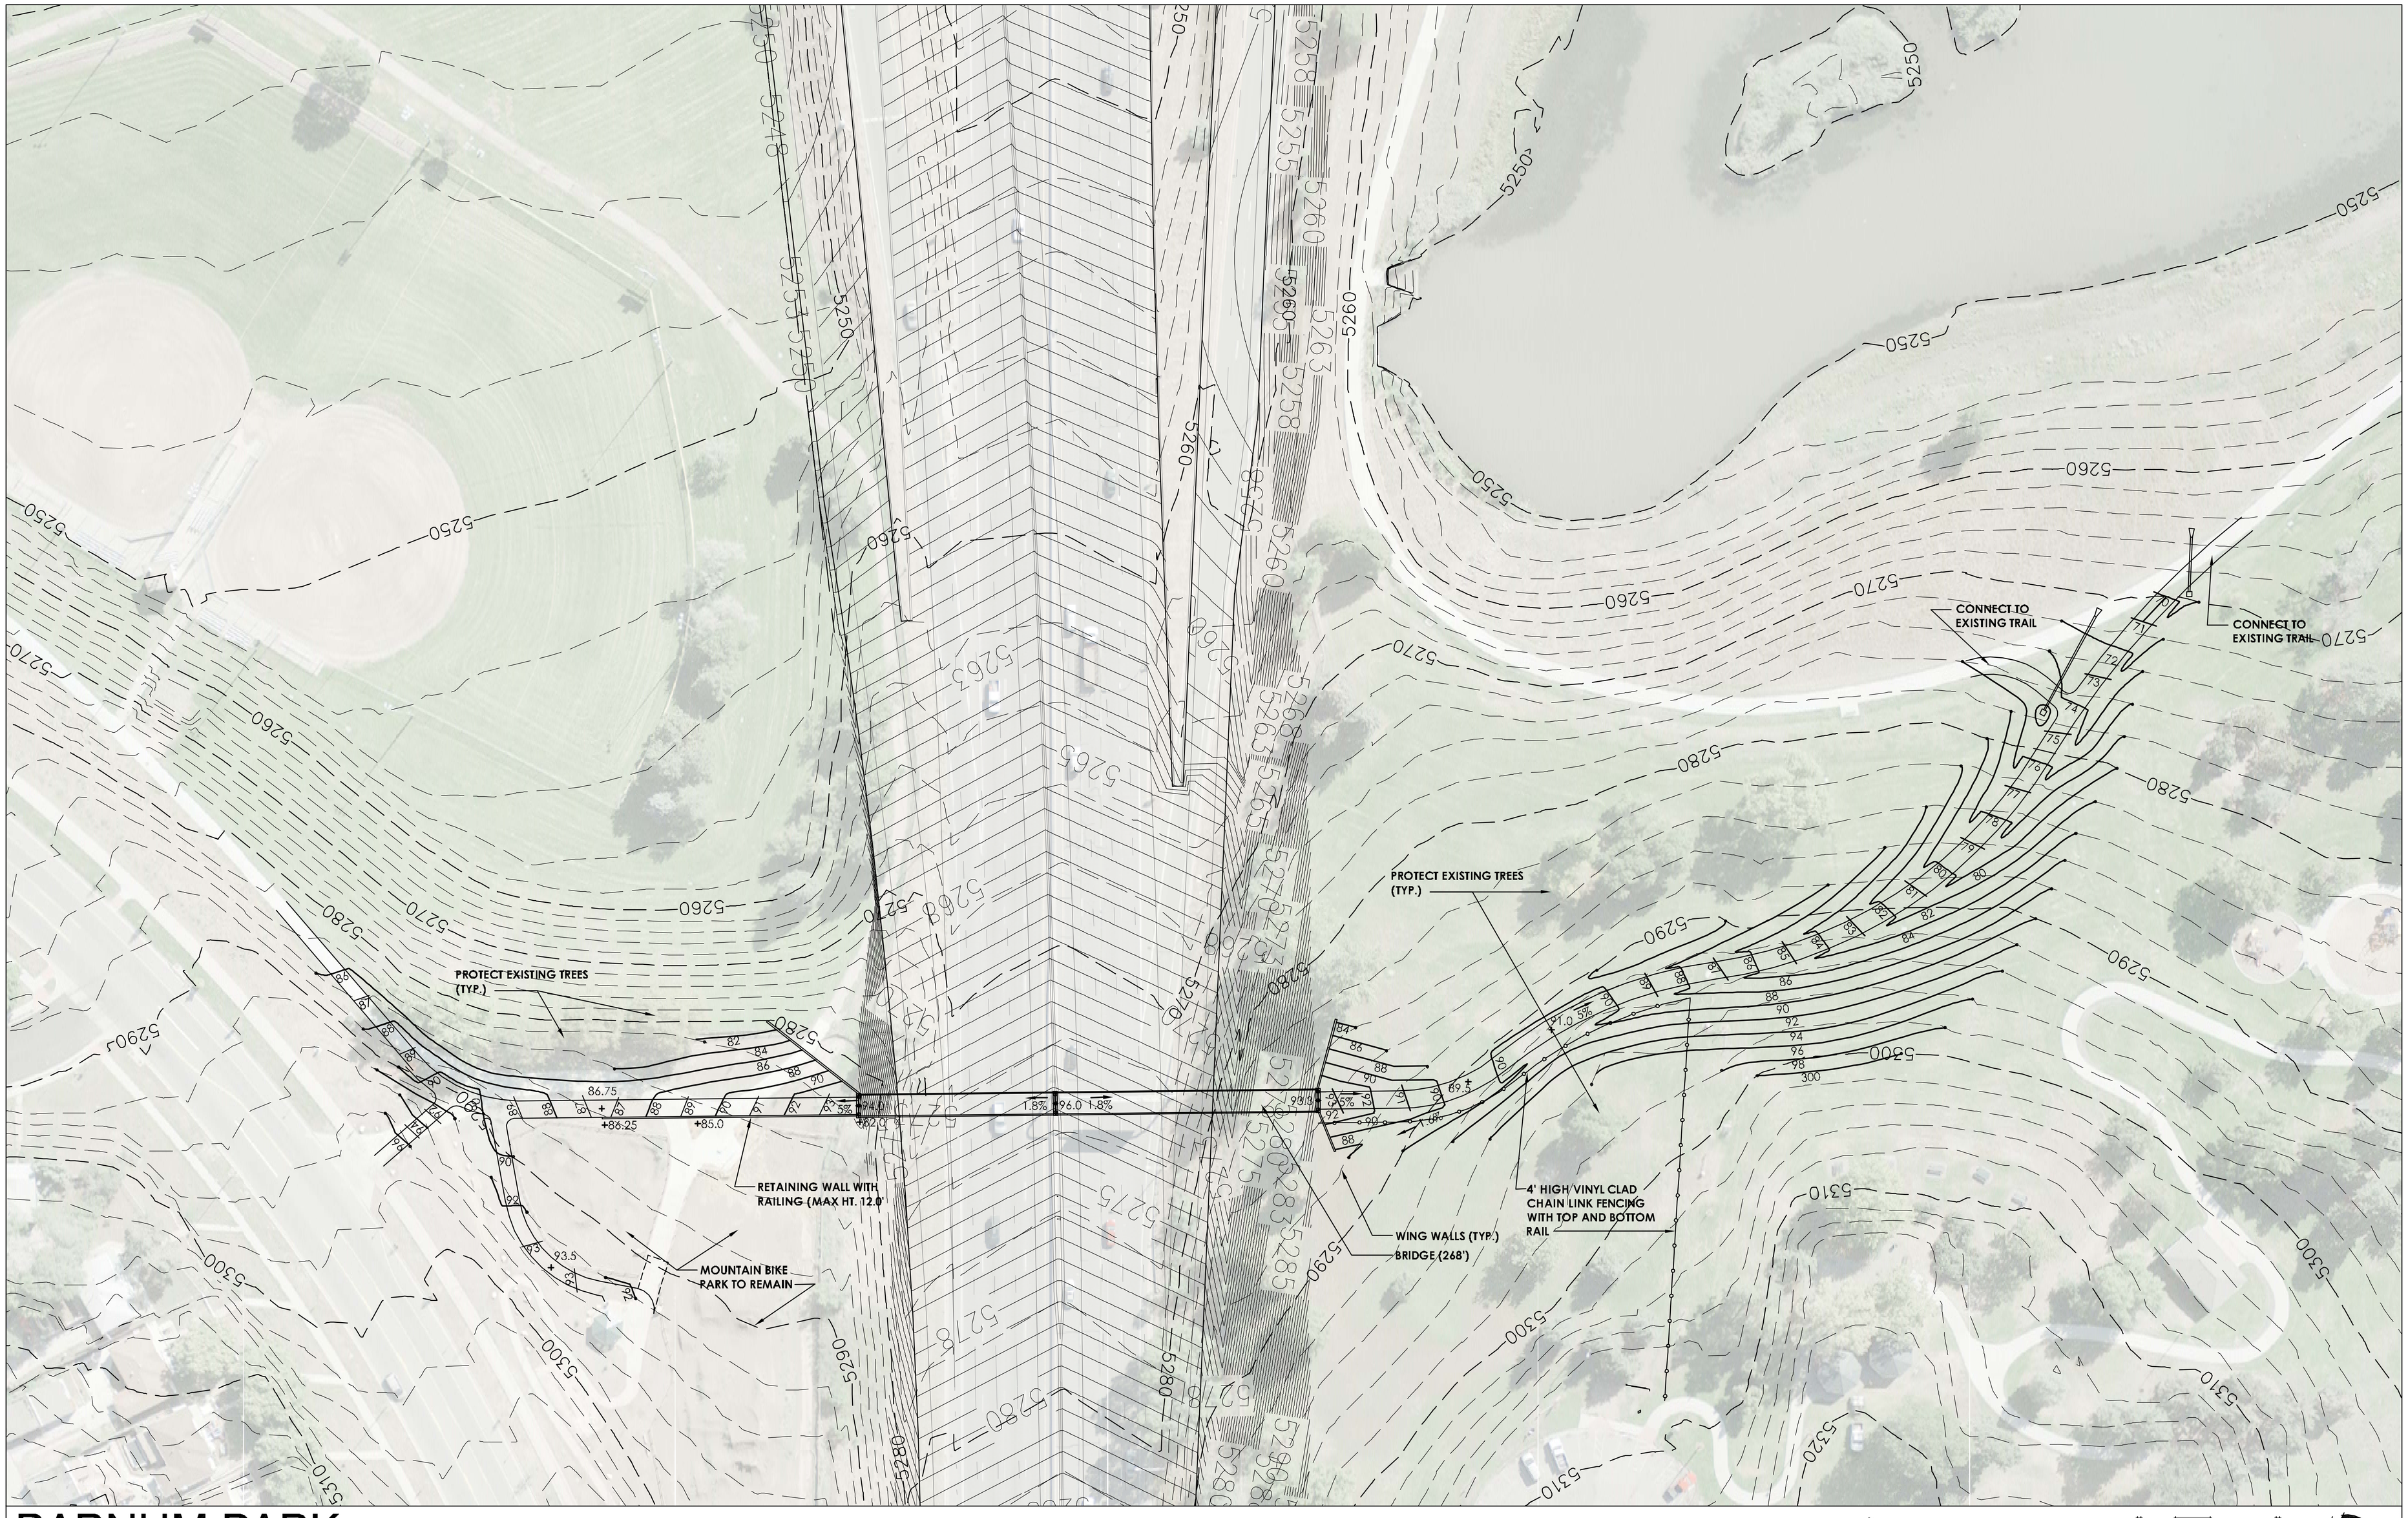

BARNUM PARK
PEDESTRIAN BRIDGE CONCEPT PLAN
FINAL REQUEST FOR PROPOSALS - FEBRUARY 19, 2013

Denver Parks + Recreation

ARCHITERRA GROUP
5881 south deframe street
littleton, colorado 80127
303.948.0766 fax.948.0977
www.architerragroup.com

0 20' 40' 80'
SCALE: 1"=40'

NORTH