# –DYNAMIC SIGN MOUNTING BRACKETS–




DYNAMIC SIGN MOUNTING BRACKET




DETAIL B

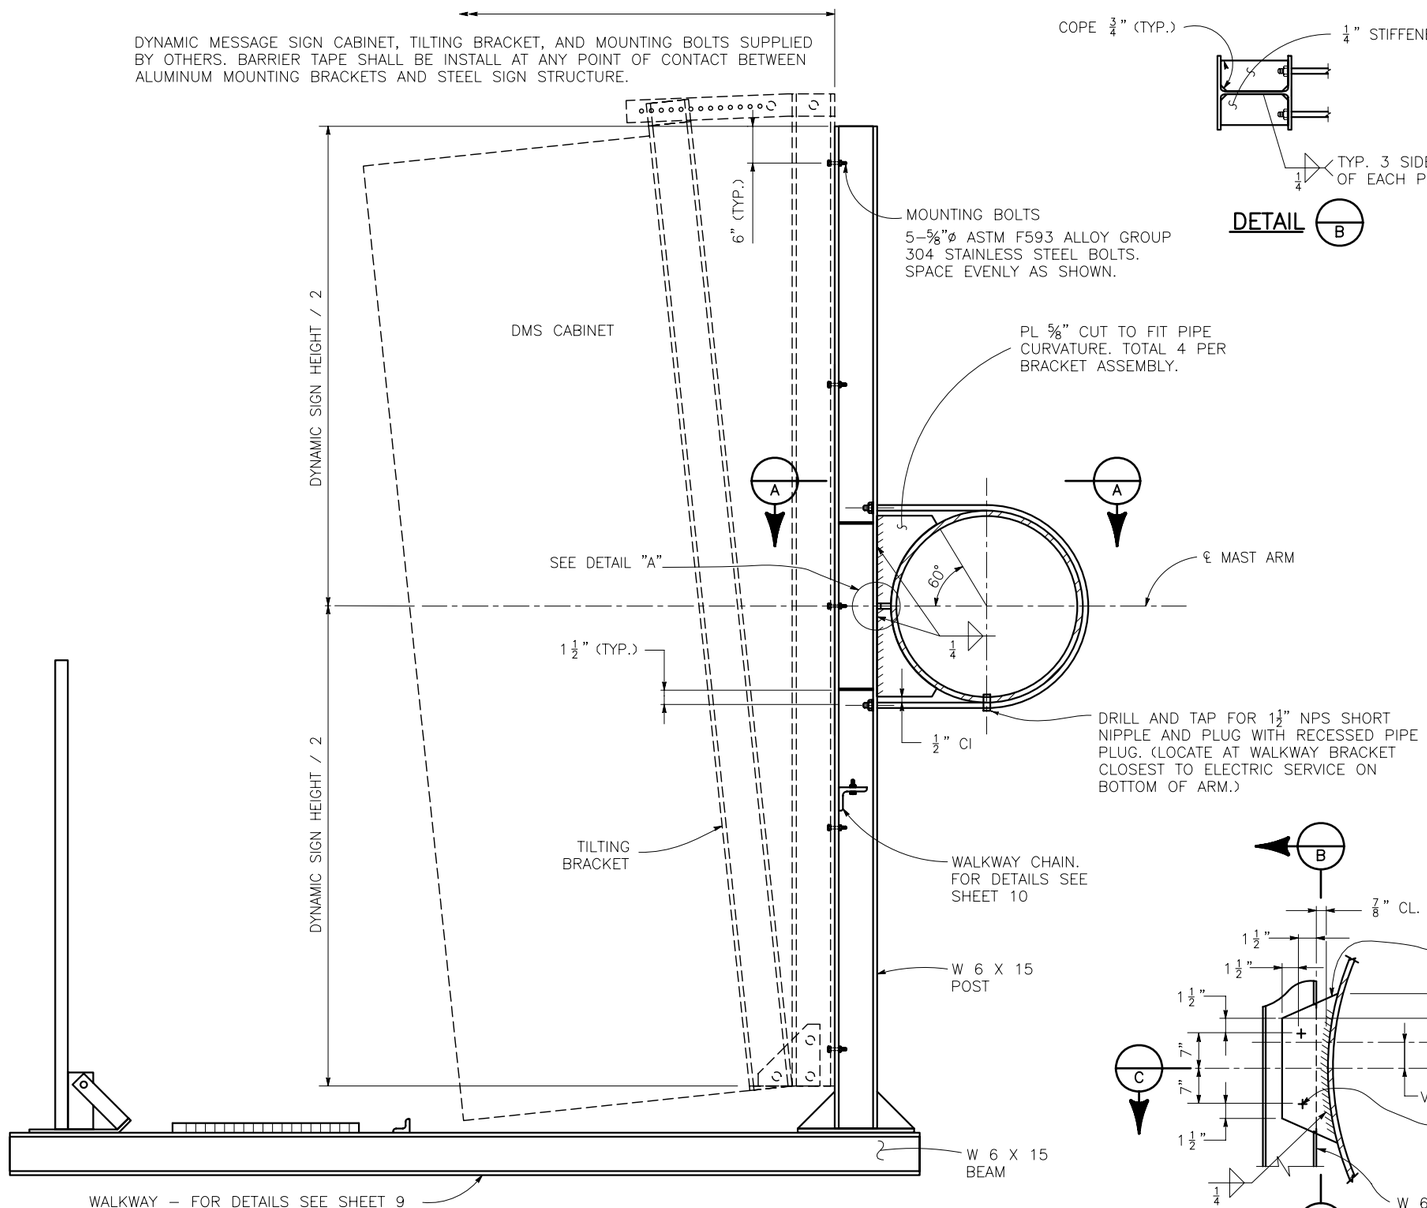


SECTION A

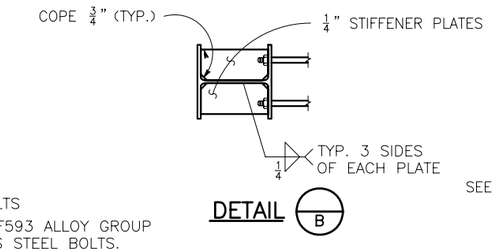


DETAIL A

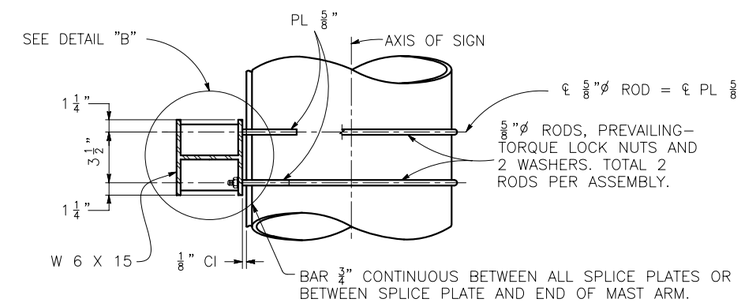


DETAIL 9/C

MOUNTING BRACKET ON ELBOW AND POLE

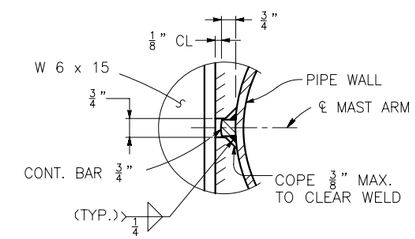


SECTION C

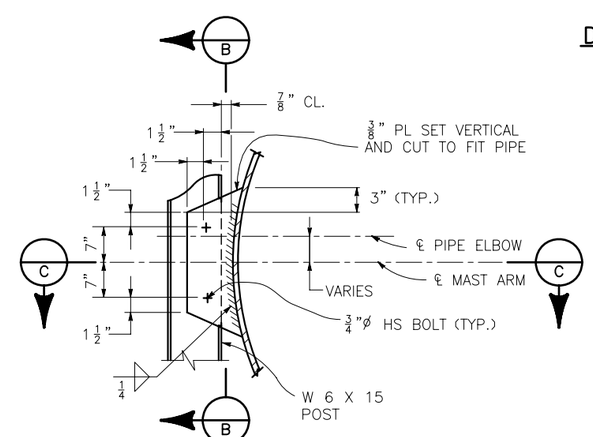


SECTION B

| Computer File Information | | |
|---|---|---|
| Creation Date: 07-04-06 | Initials: JSV | |
| Last Modification Date: 07-04-06 | Initials: RO | R-X |
| Full Path:www.dot.state.co.us/DesignSupport/ | | R-X |
| Drawing File Name: S614500514.dwg | | R-X |
| CAD Ver.: ACAD 2004 | Scale: Not to Scale Units: English | R-X |
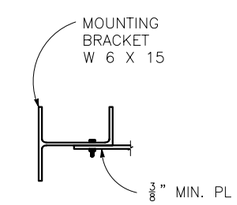
| Sheet Revisions | |
|---|---|
| Date: | Comments |
| | |
| | |
| | |
| | |


Colorado Department of Transportation
4201 East Arkansas Avenue
Denver, Colorado 80222
Phone: (303) 757-9543
Fax: (303) 757-9820
Safety & Traffic Engineering Branch KCM

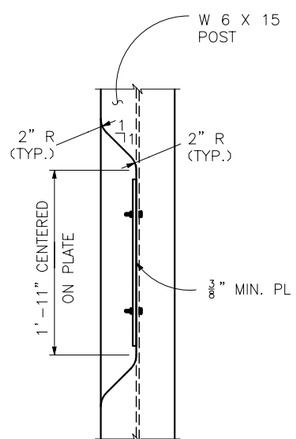
MONOTUBE OVERHEAD SIGNS

Issued By: Traffic Engineering Unit July 4, 2006

STANDARD PLAN NO.

S-614-50