WADSWORTH BOULEVARD

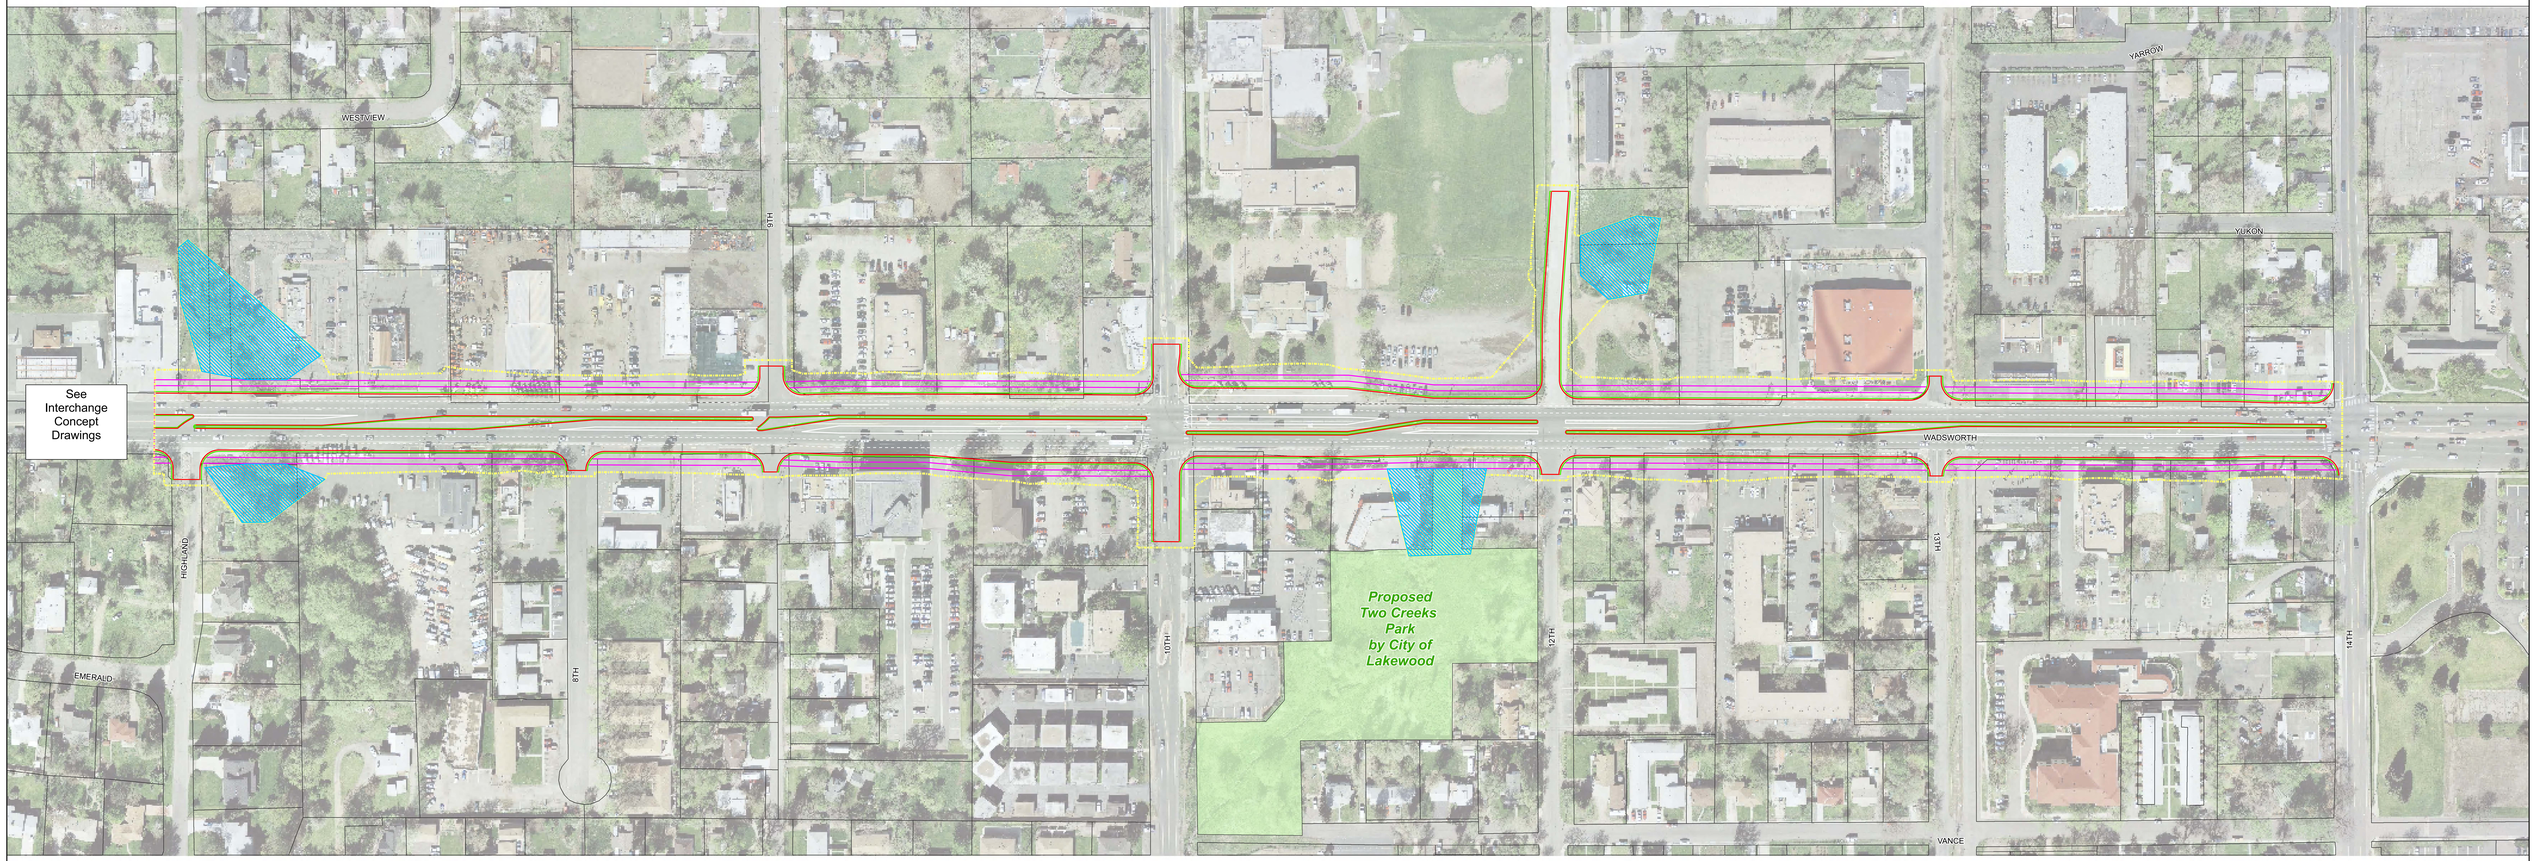

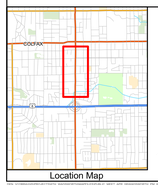

Location Map

N

120 60 0 120 Feet

Legend

- Parcel Boundary
- Parks
- Drainage Improvement
- Construction Limits
- Sidewalk
- Curb and Gutter
- Lane Striping

DOT
DEPARTMENT OF TRANSPORTATION

CH2MHILL

NOTES

1. Impact lines reflect the estimated edge of improvements plus a 10-foot buffer for a construction work zone. Impact lines do not reflect design refinement for mitigation. Some impacts shown may be avoided or minimized through mitigation efforts and design refinement (such as inclusion of retaining walls).

2. Additional impacts, beyond those shown, may result from water quality treatment features. The locations of these features have not been determined at this time.