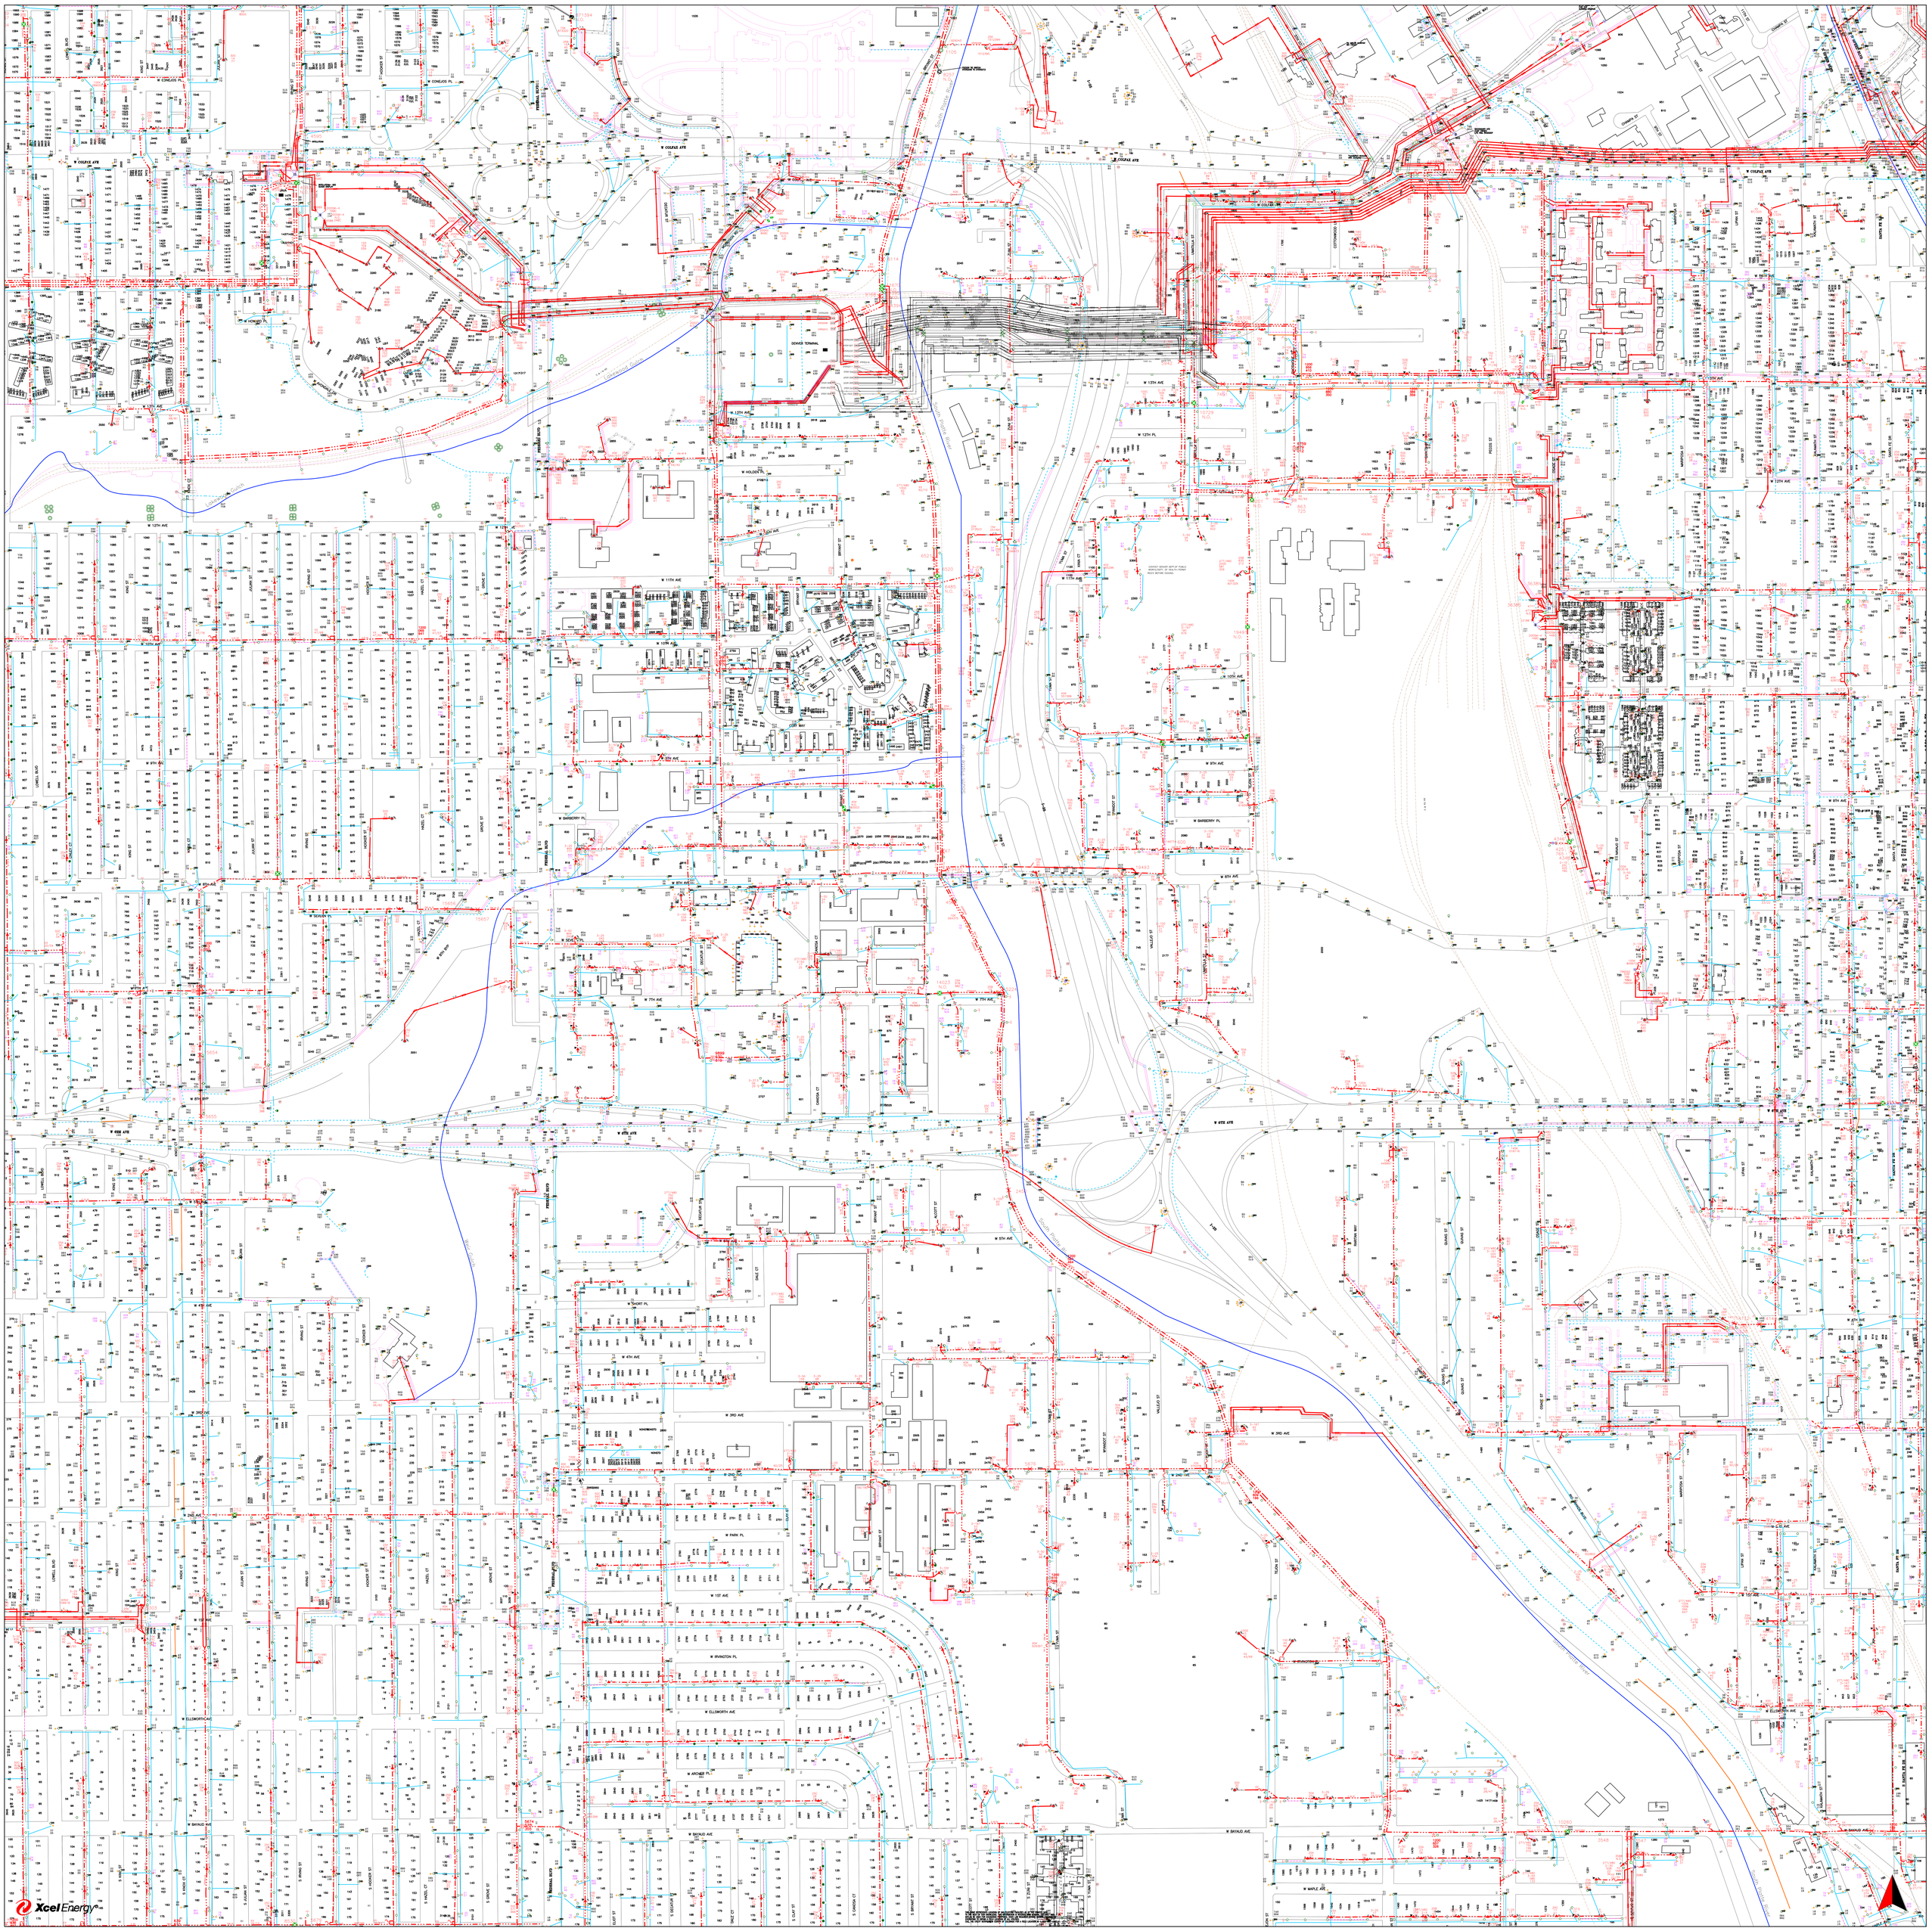
W COLFAX AVE
W 13TH AVE
W 12TH AVE
W 11TH AVE
W 10TH AVE
W 9TH AVE
W 8TH AVE
W 7TH AVE
W 6TH AVE
W 5TH AVE
W 4TH AVE
W 3RD AVE
W 2ND AVE
W 1ST AVE
W SKYLID AVE
W MAPLE AVE
W ELLSWORTH AVE
W ARCHER PL
W IRVINGTON PL
W PARK PL
W SHORT PL
W BARBERRY PL
W HOLDEN PL
W CONEJOS PL
W SEVEN PL
W 8TH PL
W 12TH PL
LOWER DENVER
DENVER TERMINAL
COW BAY
LOWER DENVER
LOWER DENVER
LOWER DENVER