I-25 and Arapahoe Road Interchange Operational Improvements

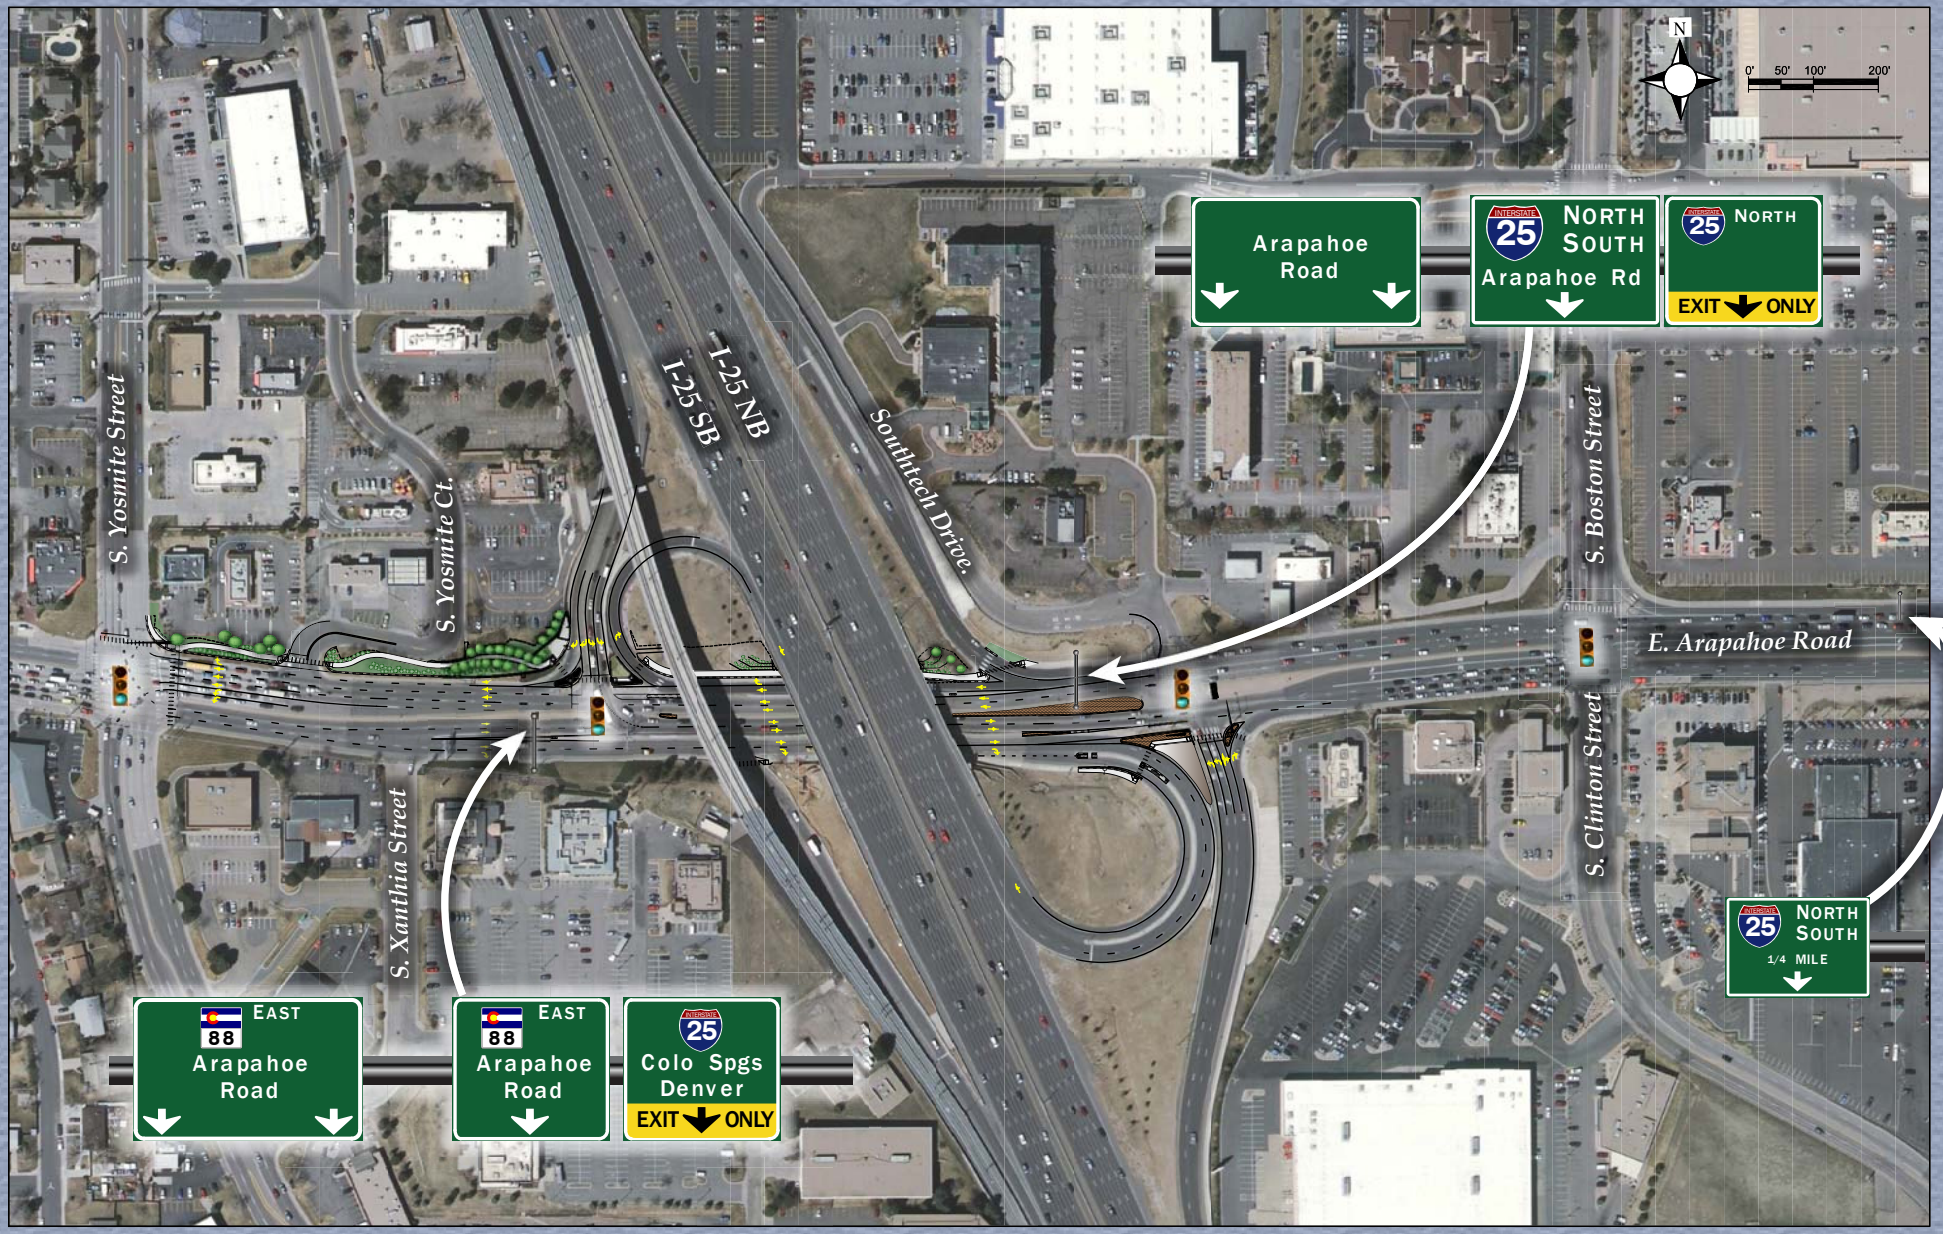

DOT
DEPARTMENT OF TRANSPORTATION

MULLER
Muller Engineering Company, Inc.
Consulting Engineers