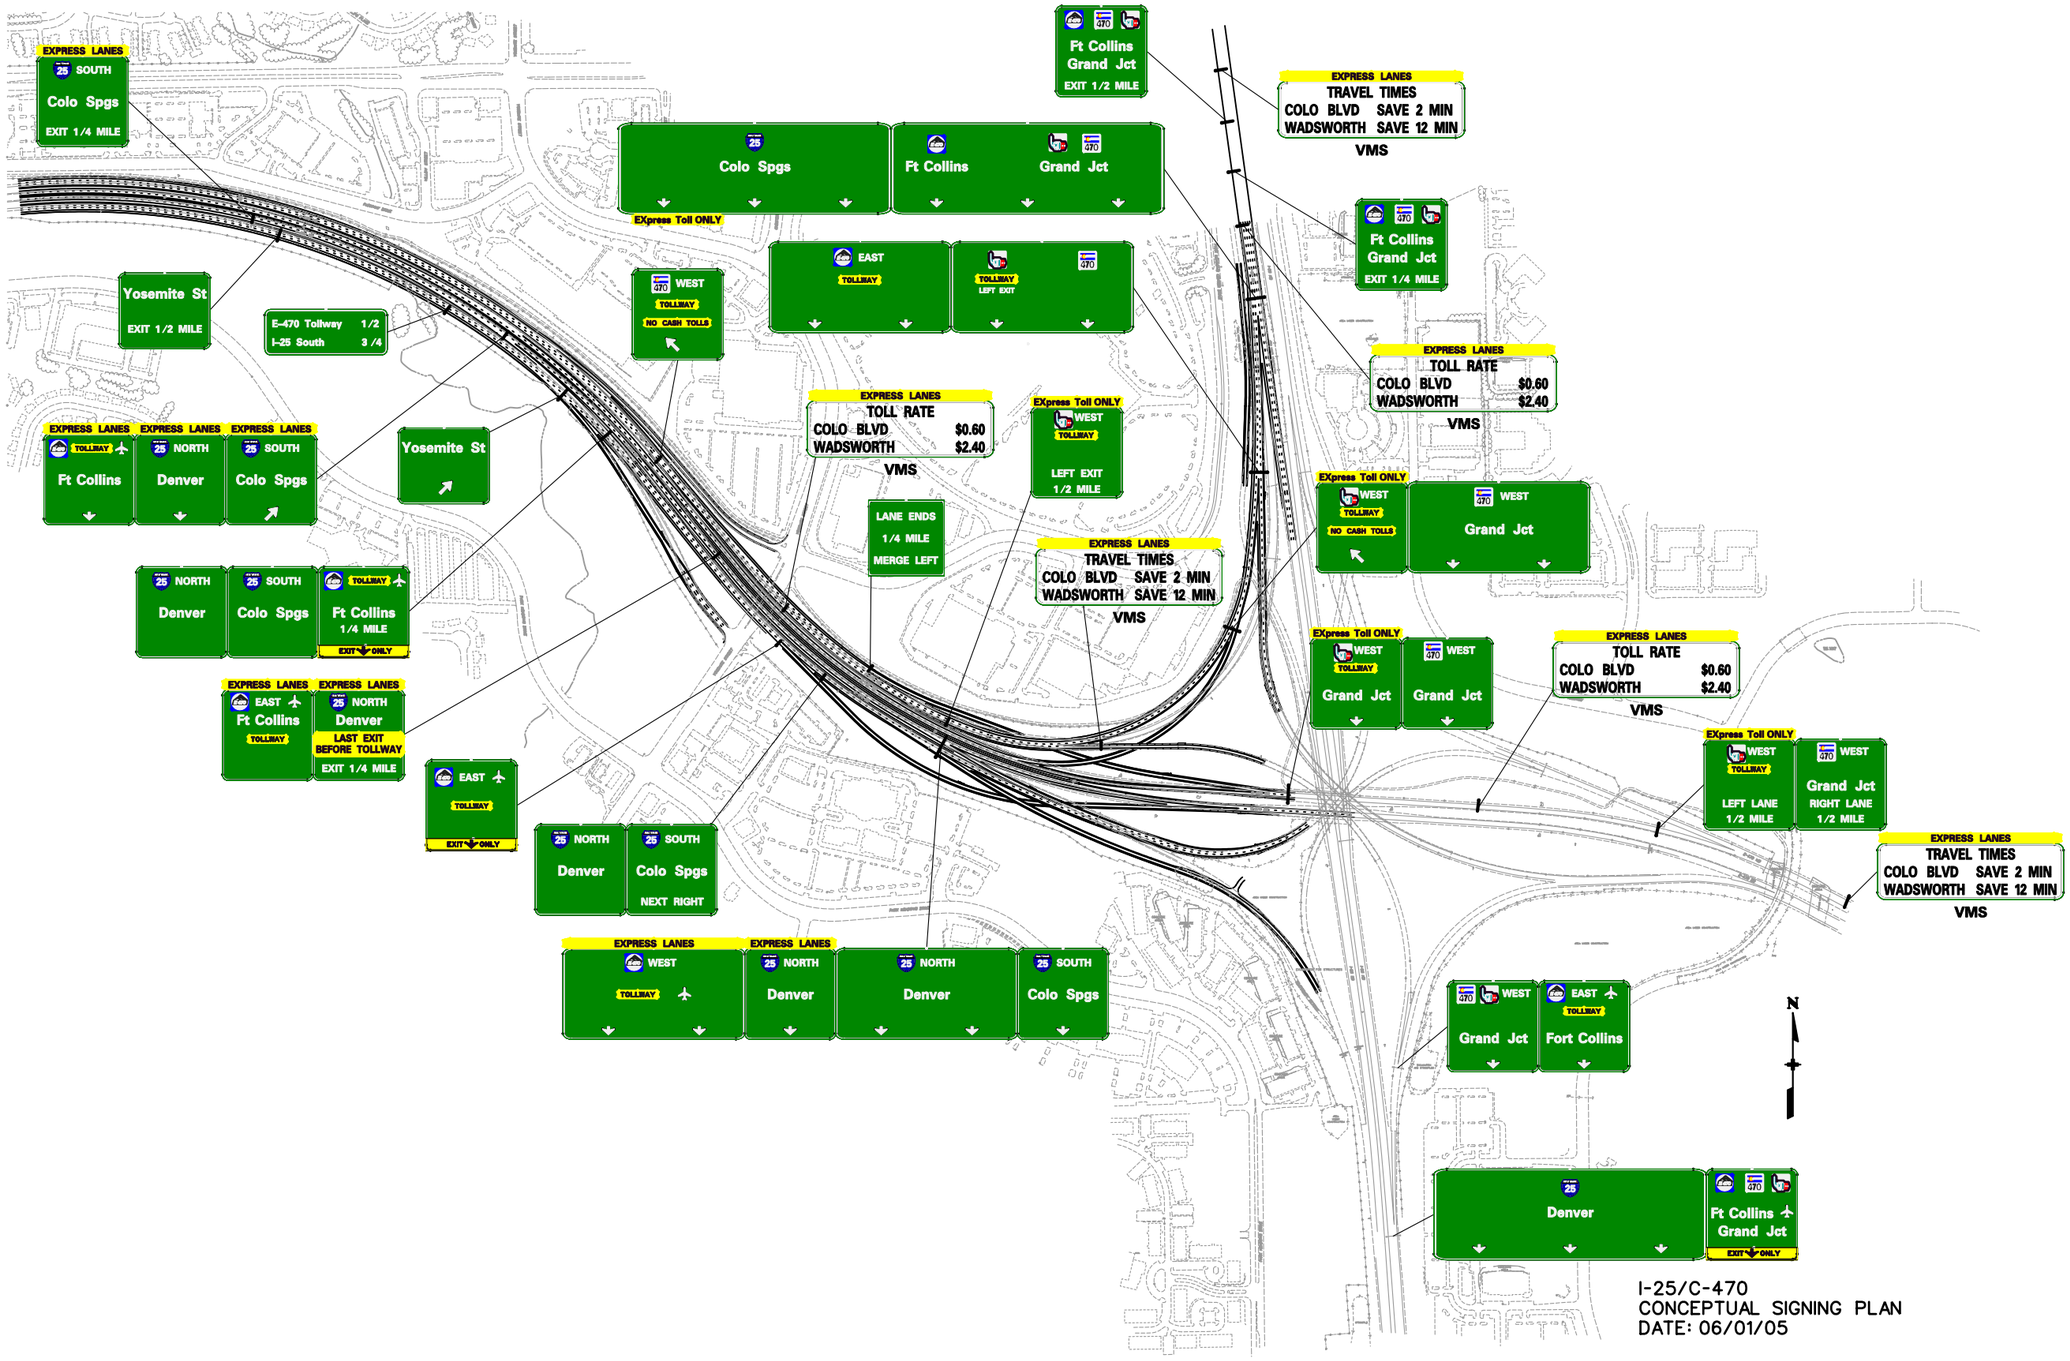

I-25/C-470
CONCEPTUAL SIGNING PLAN
DATE: 06/01/05