EXPRESS LANES | C 470

2016 Construction Phase Express Lane

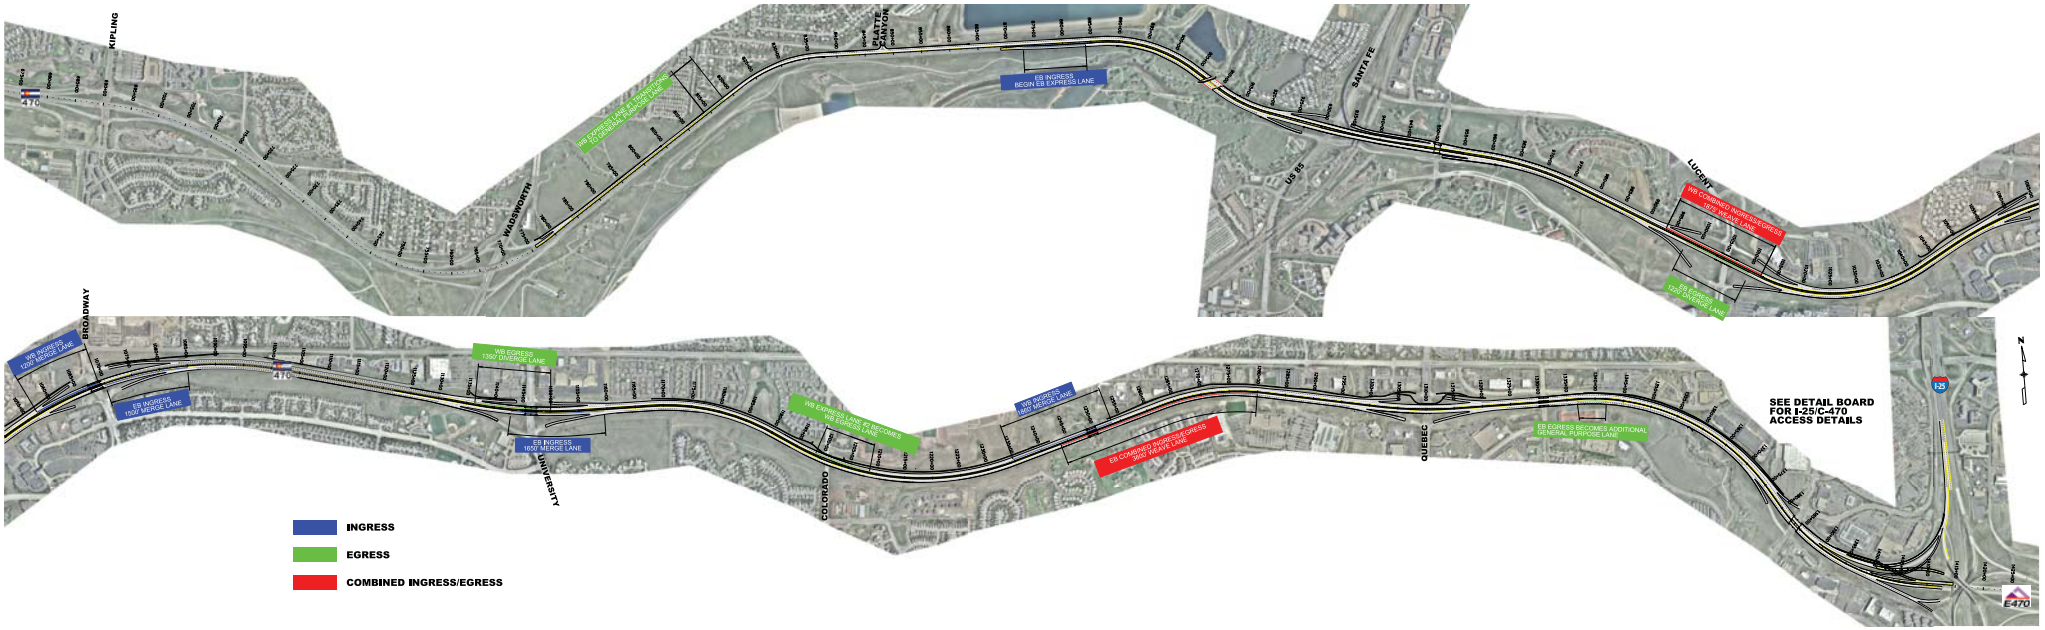

COLORADO Department of Transportation | U.S. Department of Transportation Federal Highway Administration | C-470 CORRIDOR COALITION | WILSON & COMPANY

2035 Ultimate Express Lane Access

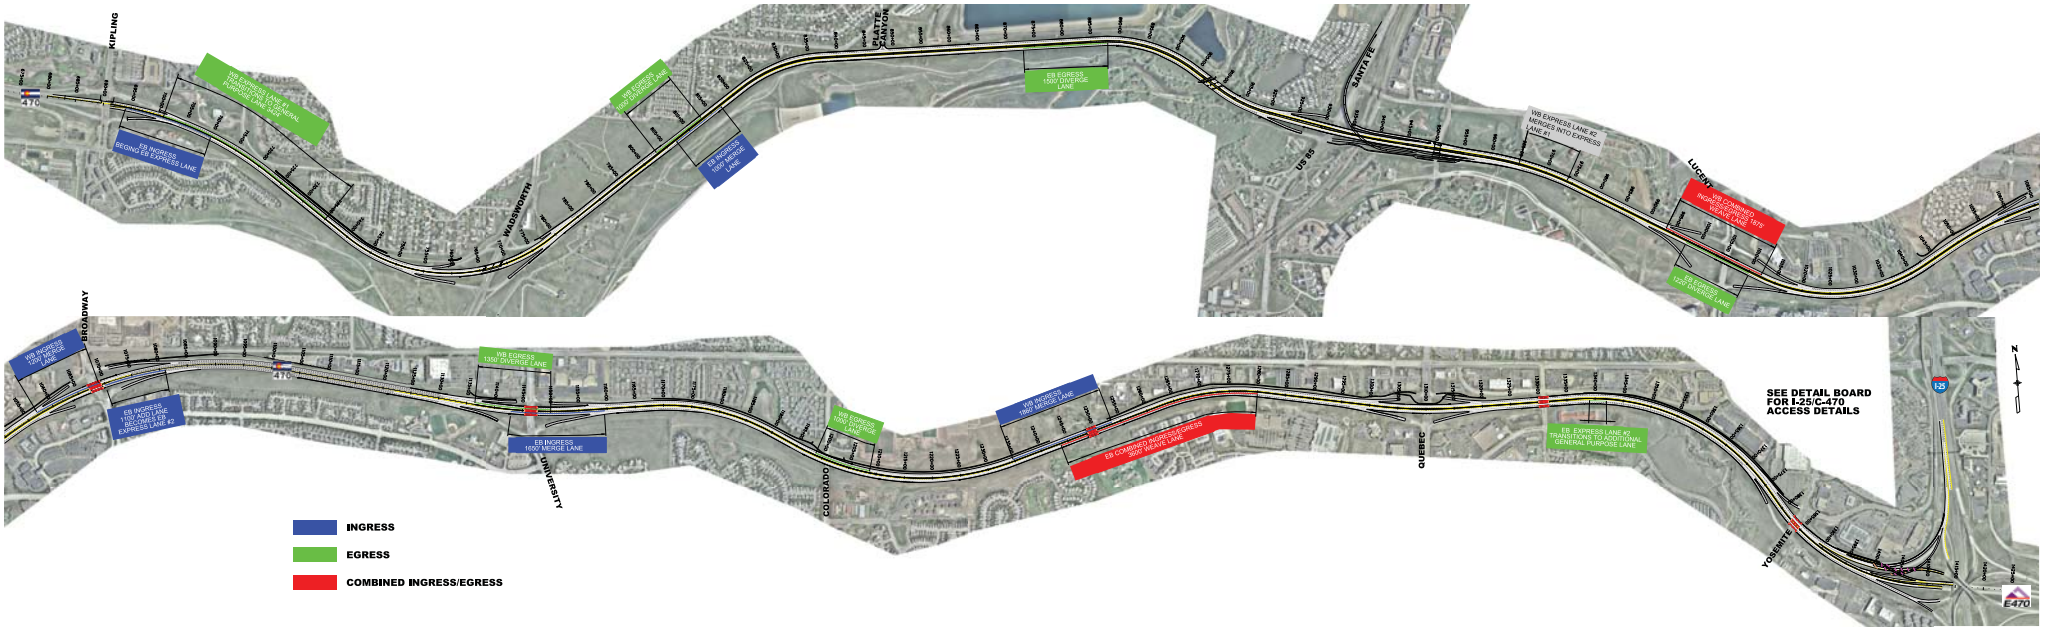

EXPRESS LANES C 470

COLORADO Department of Transportation

U.S. Department of Transportation Federal Highway Administration

C-470 CORRIDOR COALITION

WILSON & COMPANY