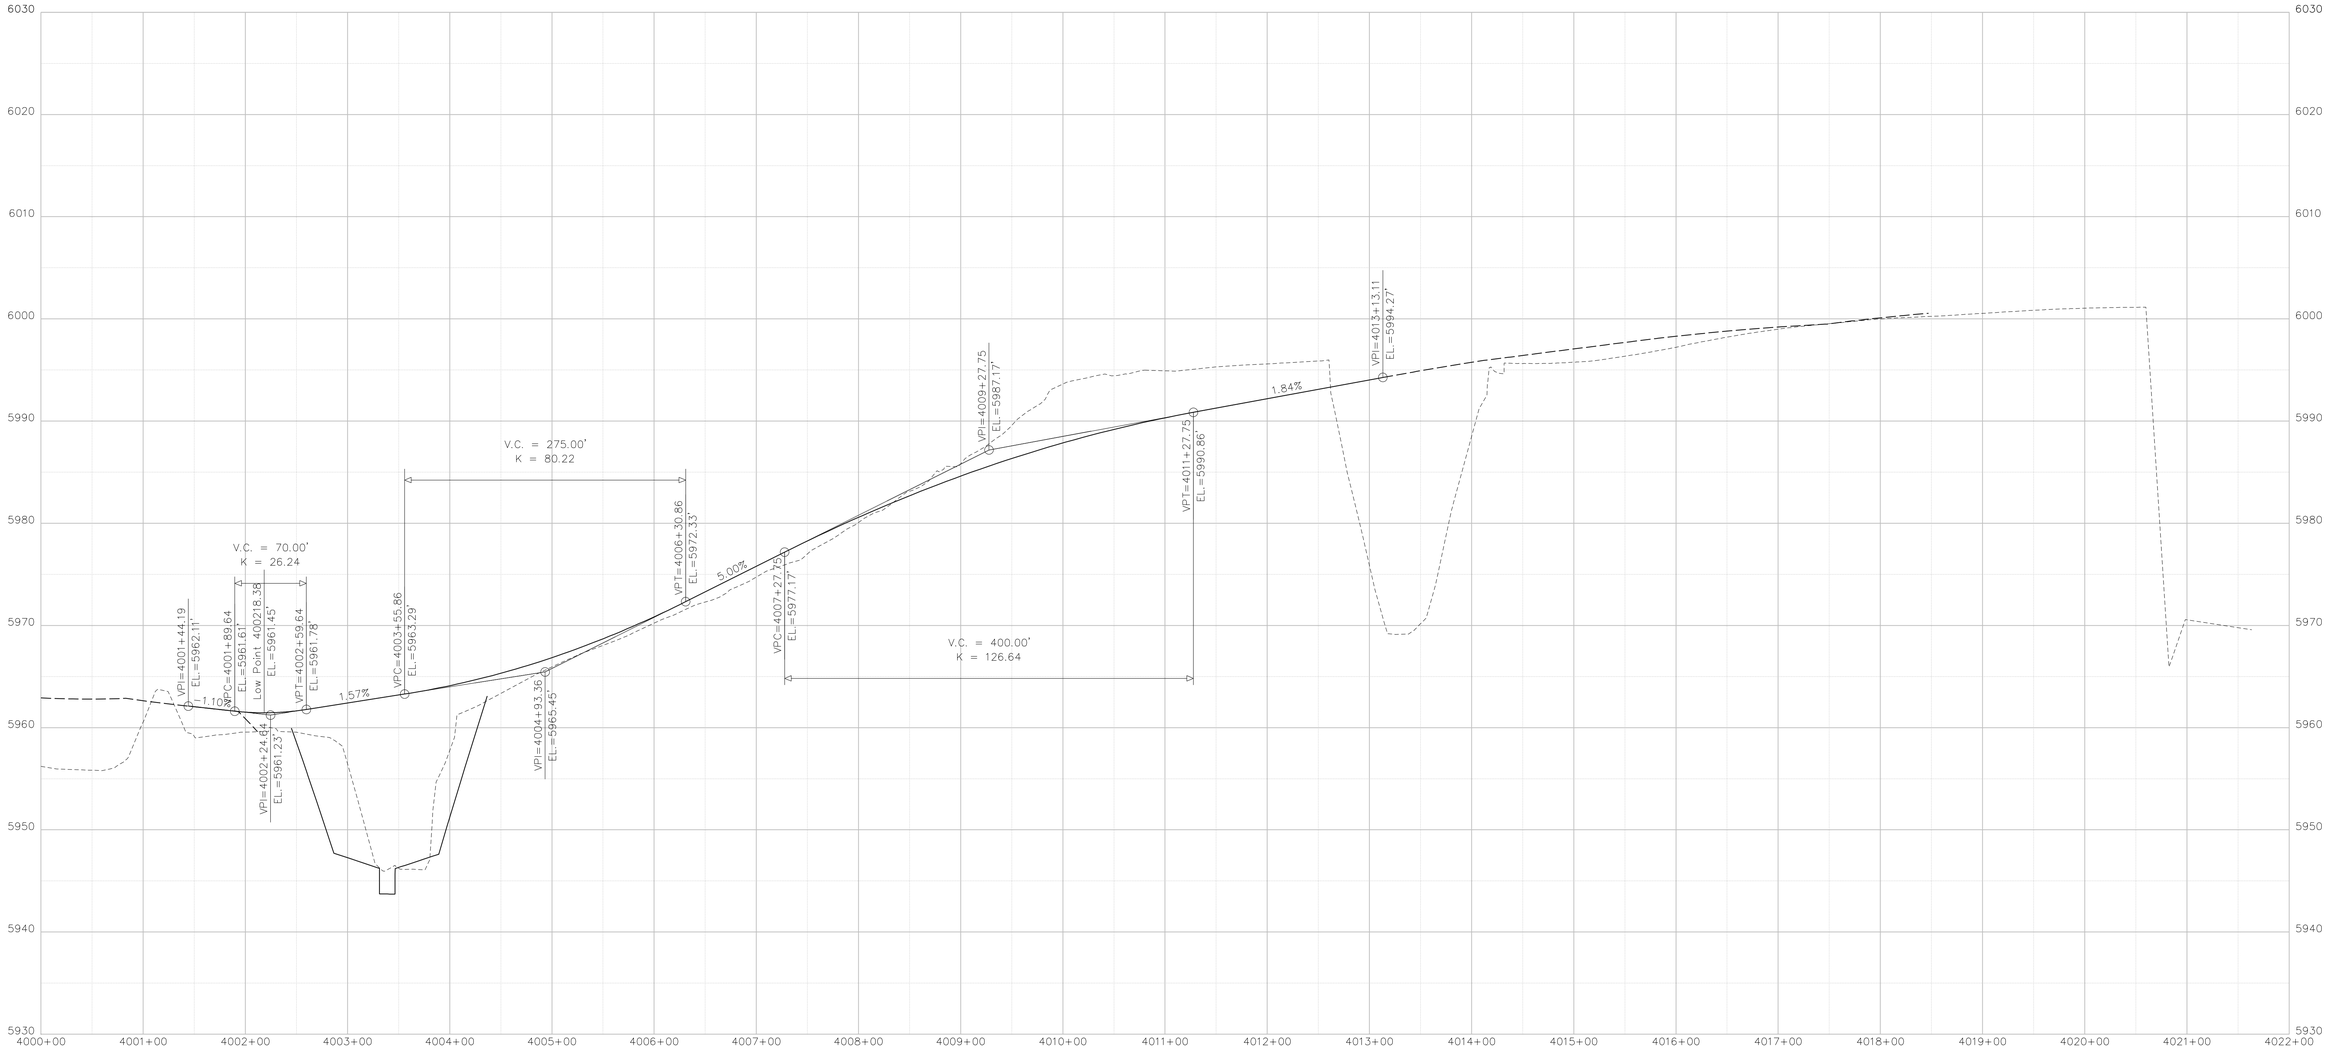

NORTH BOUND ON-RAMP