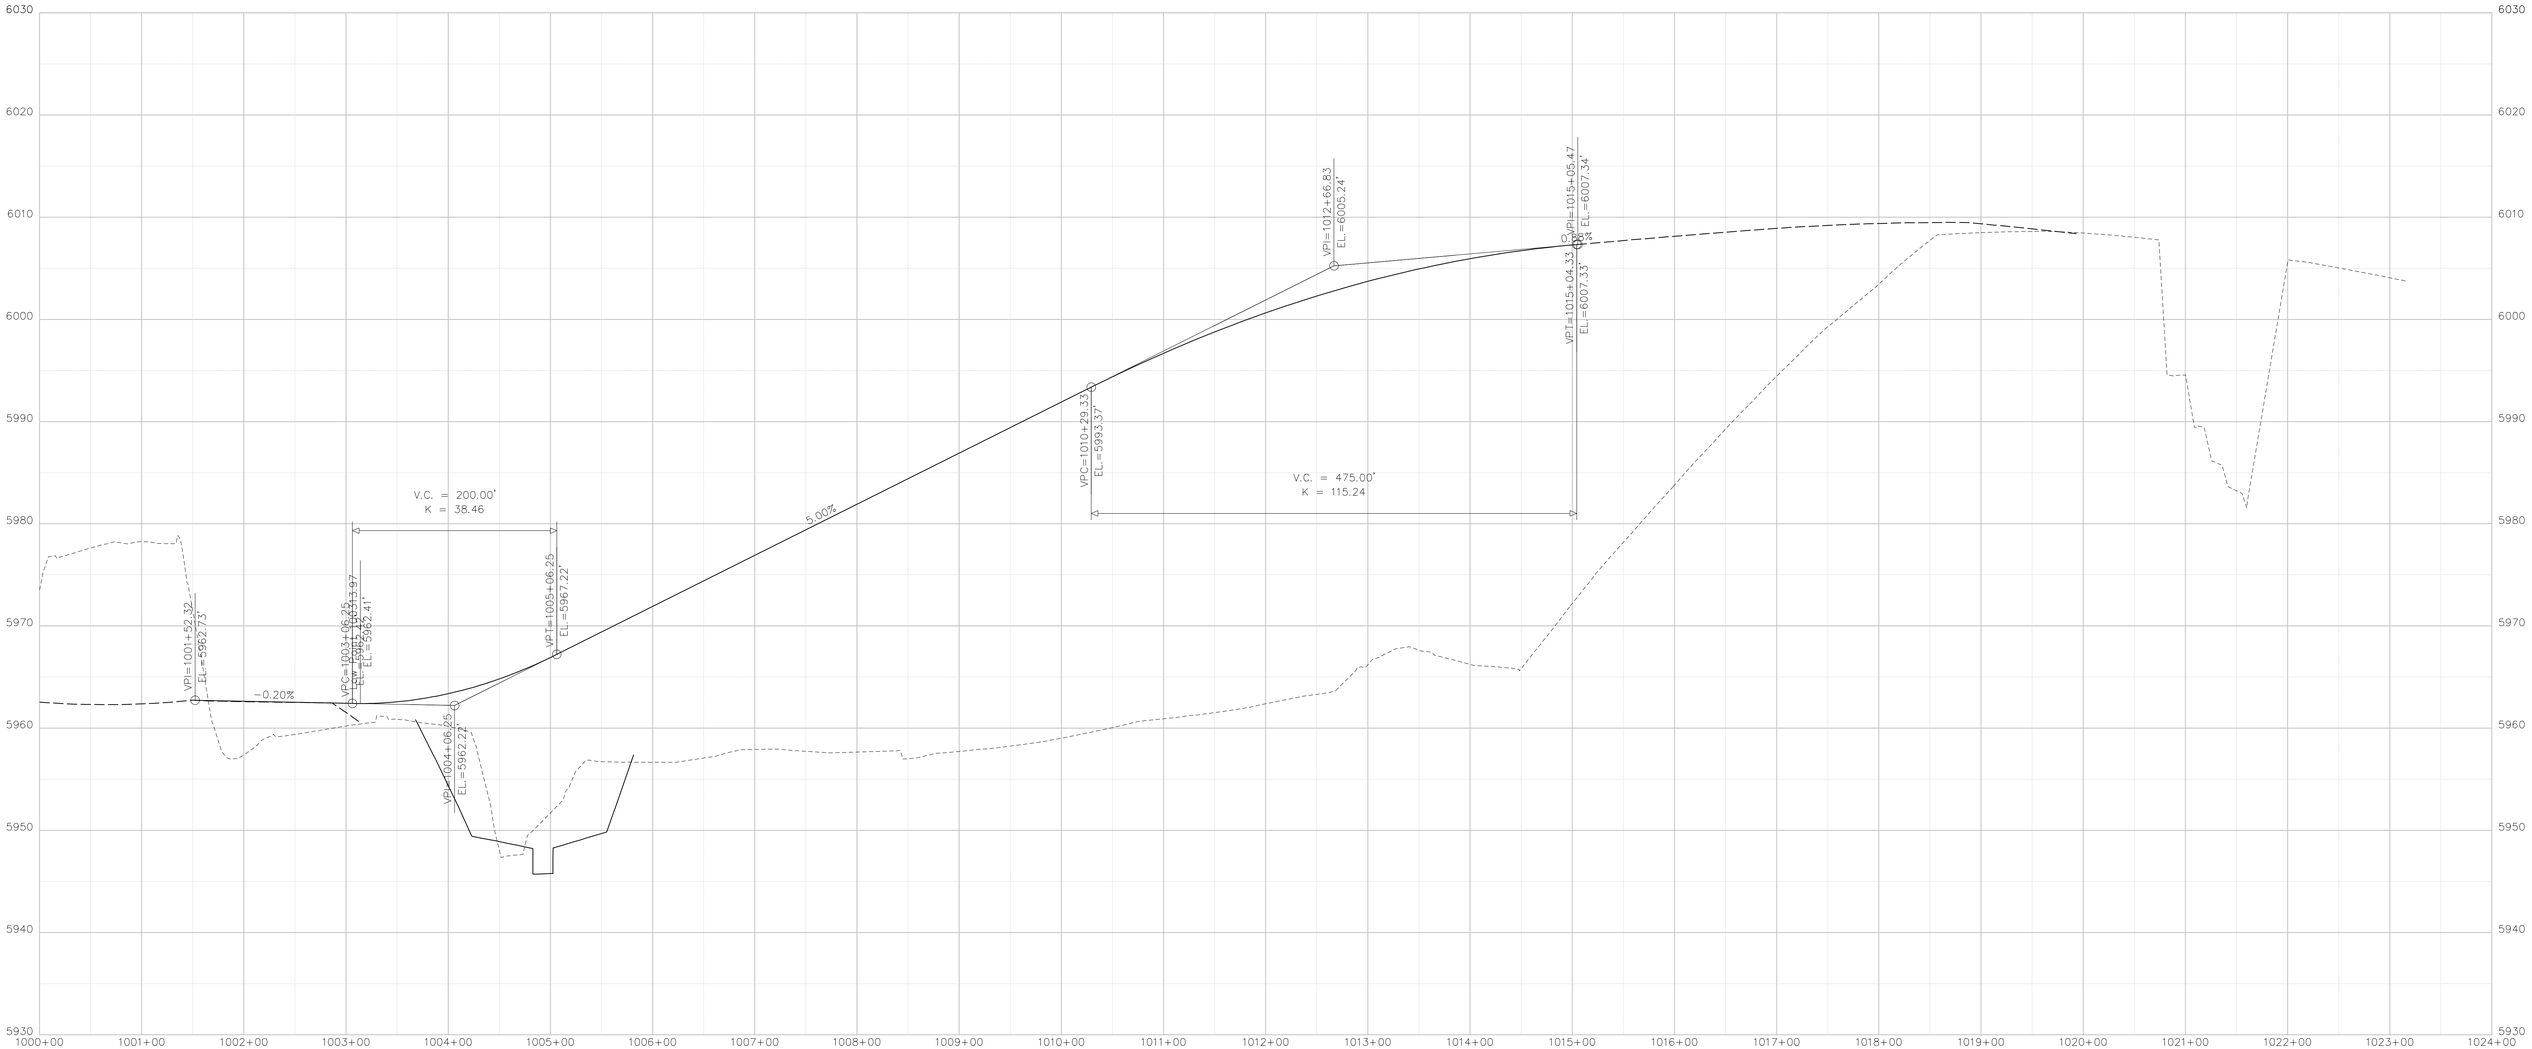

SOUTH BOUND OFF-RAMP