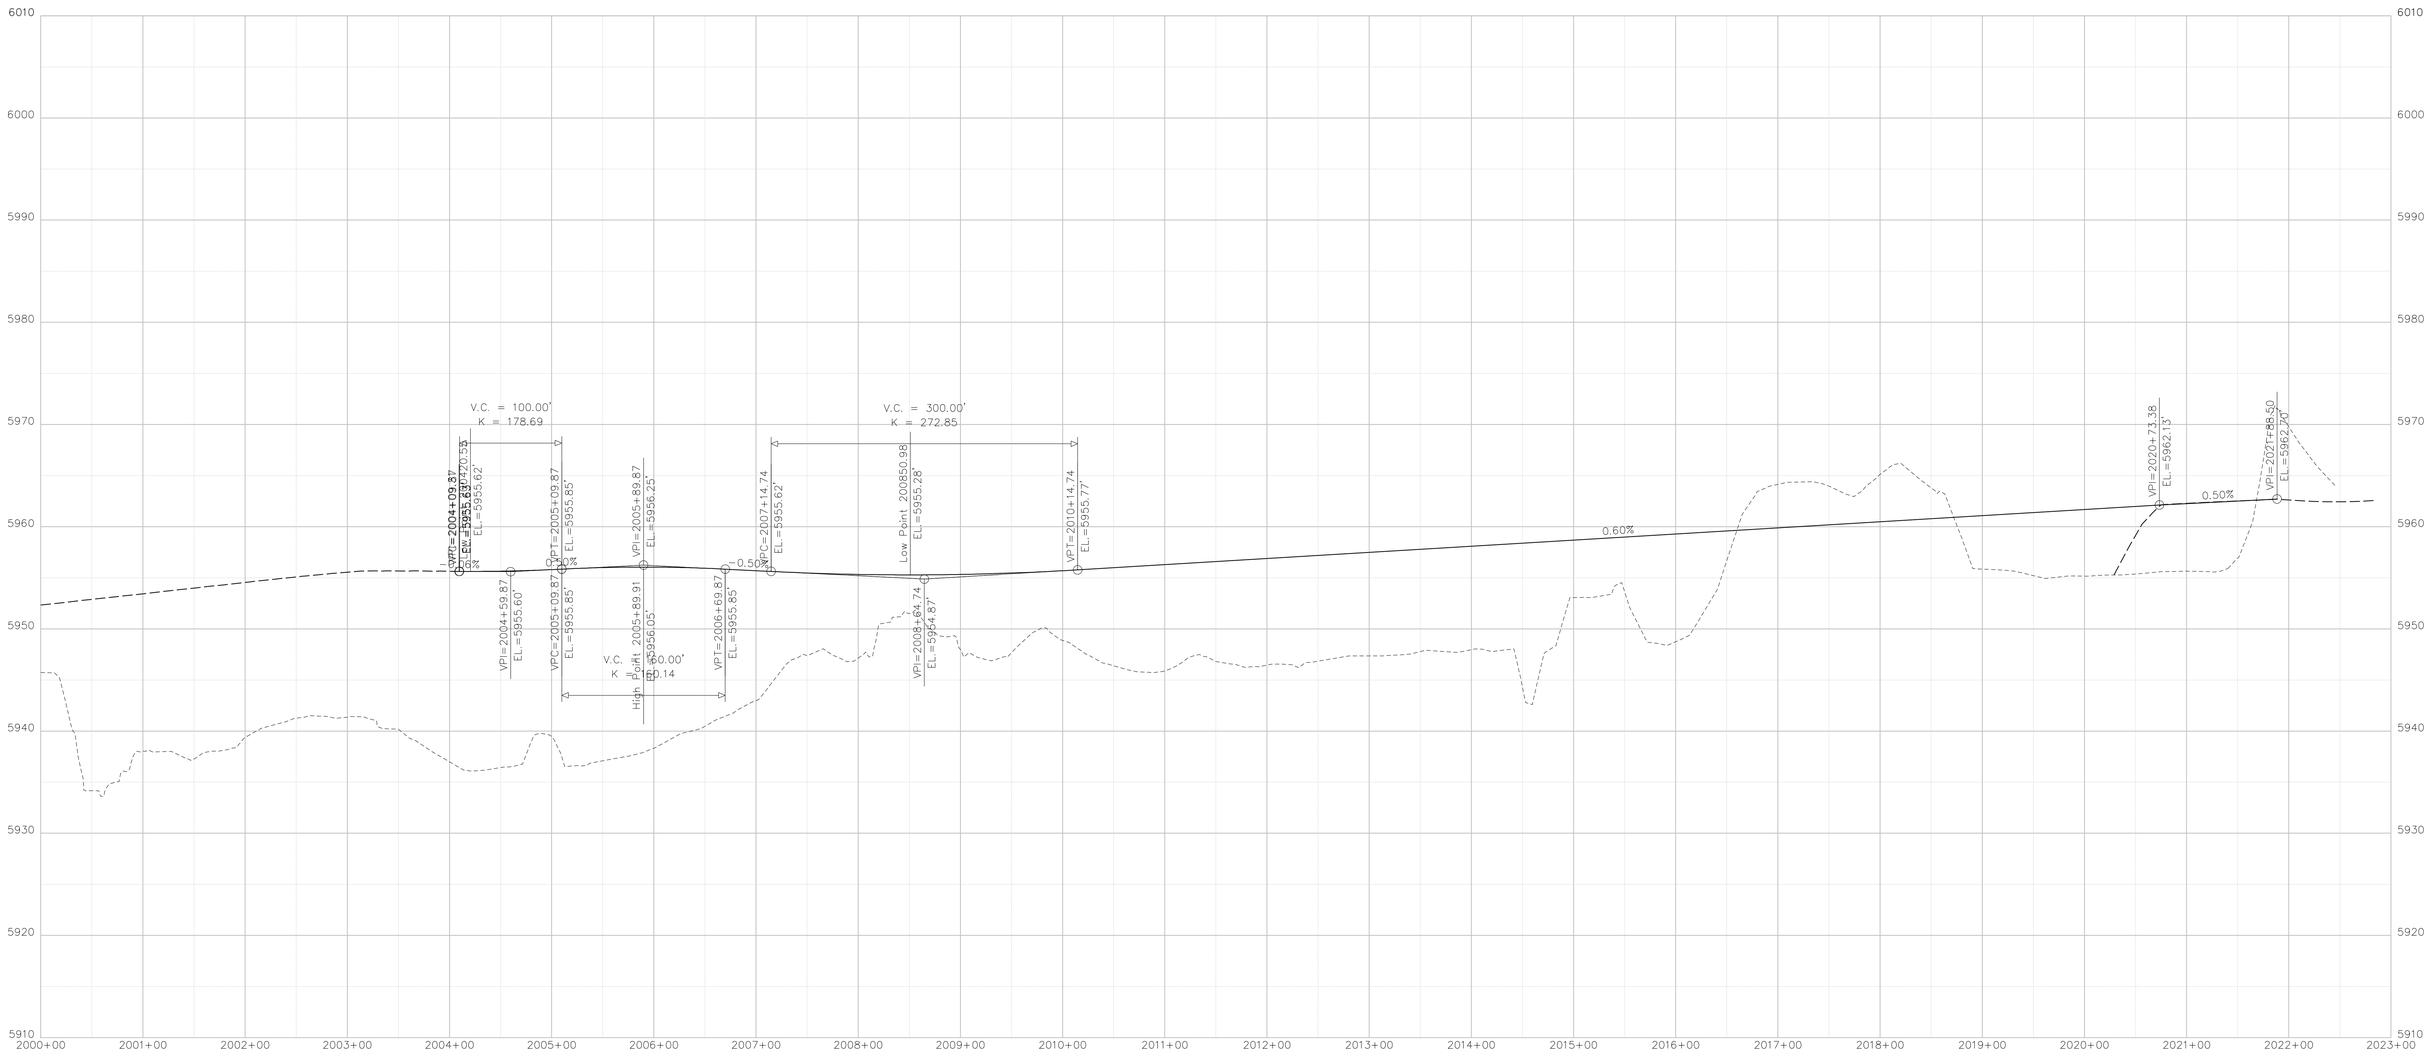

SOUTH BOUND ON-RAMP