I-25 / CIMARRON
BASIC CONFIGURATION 06/03/14

0' 150' 300' 600'

COLORADO Department of Transportation
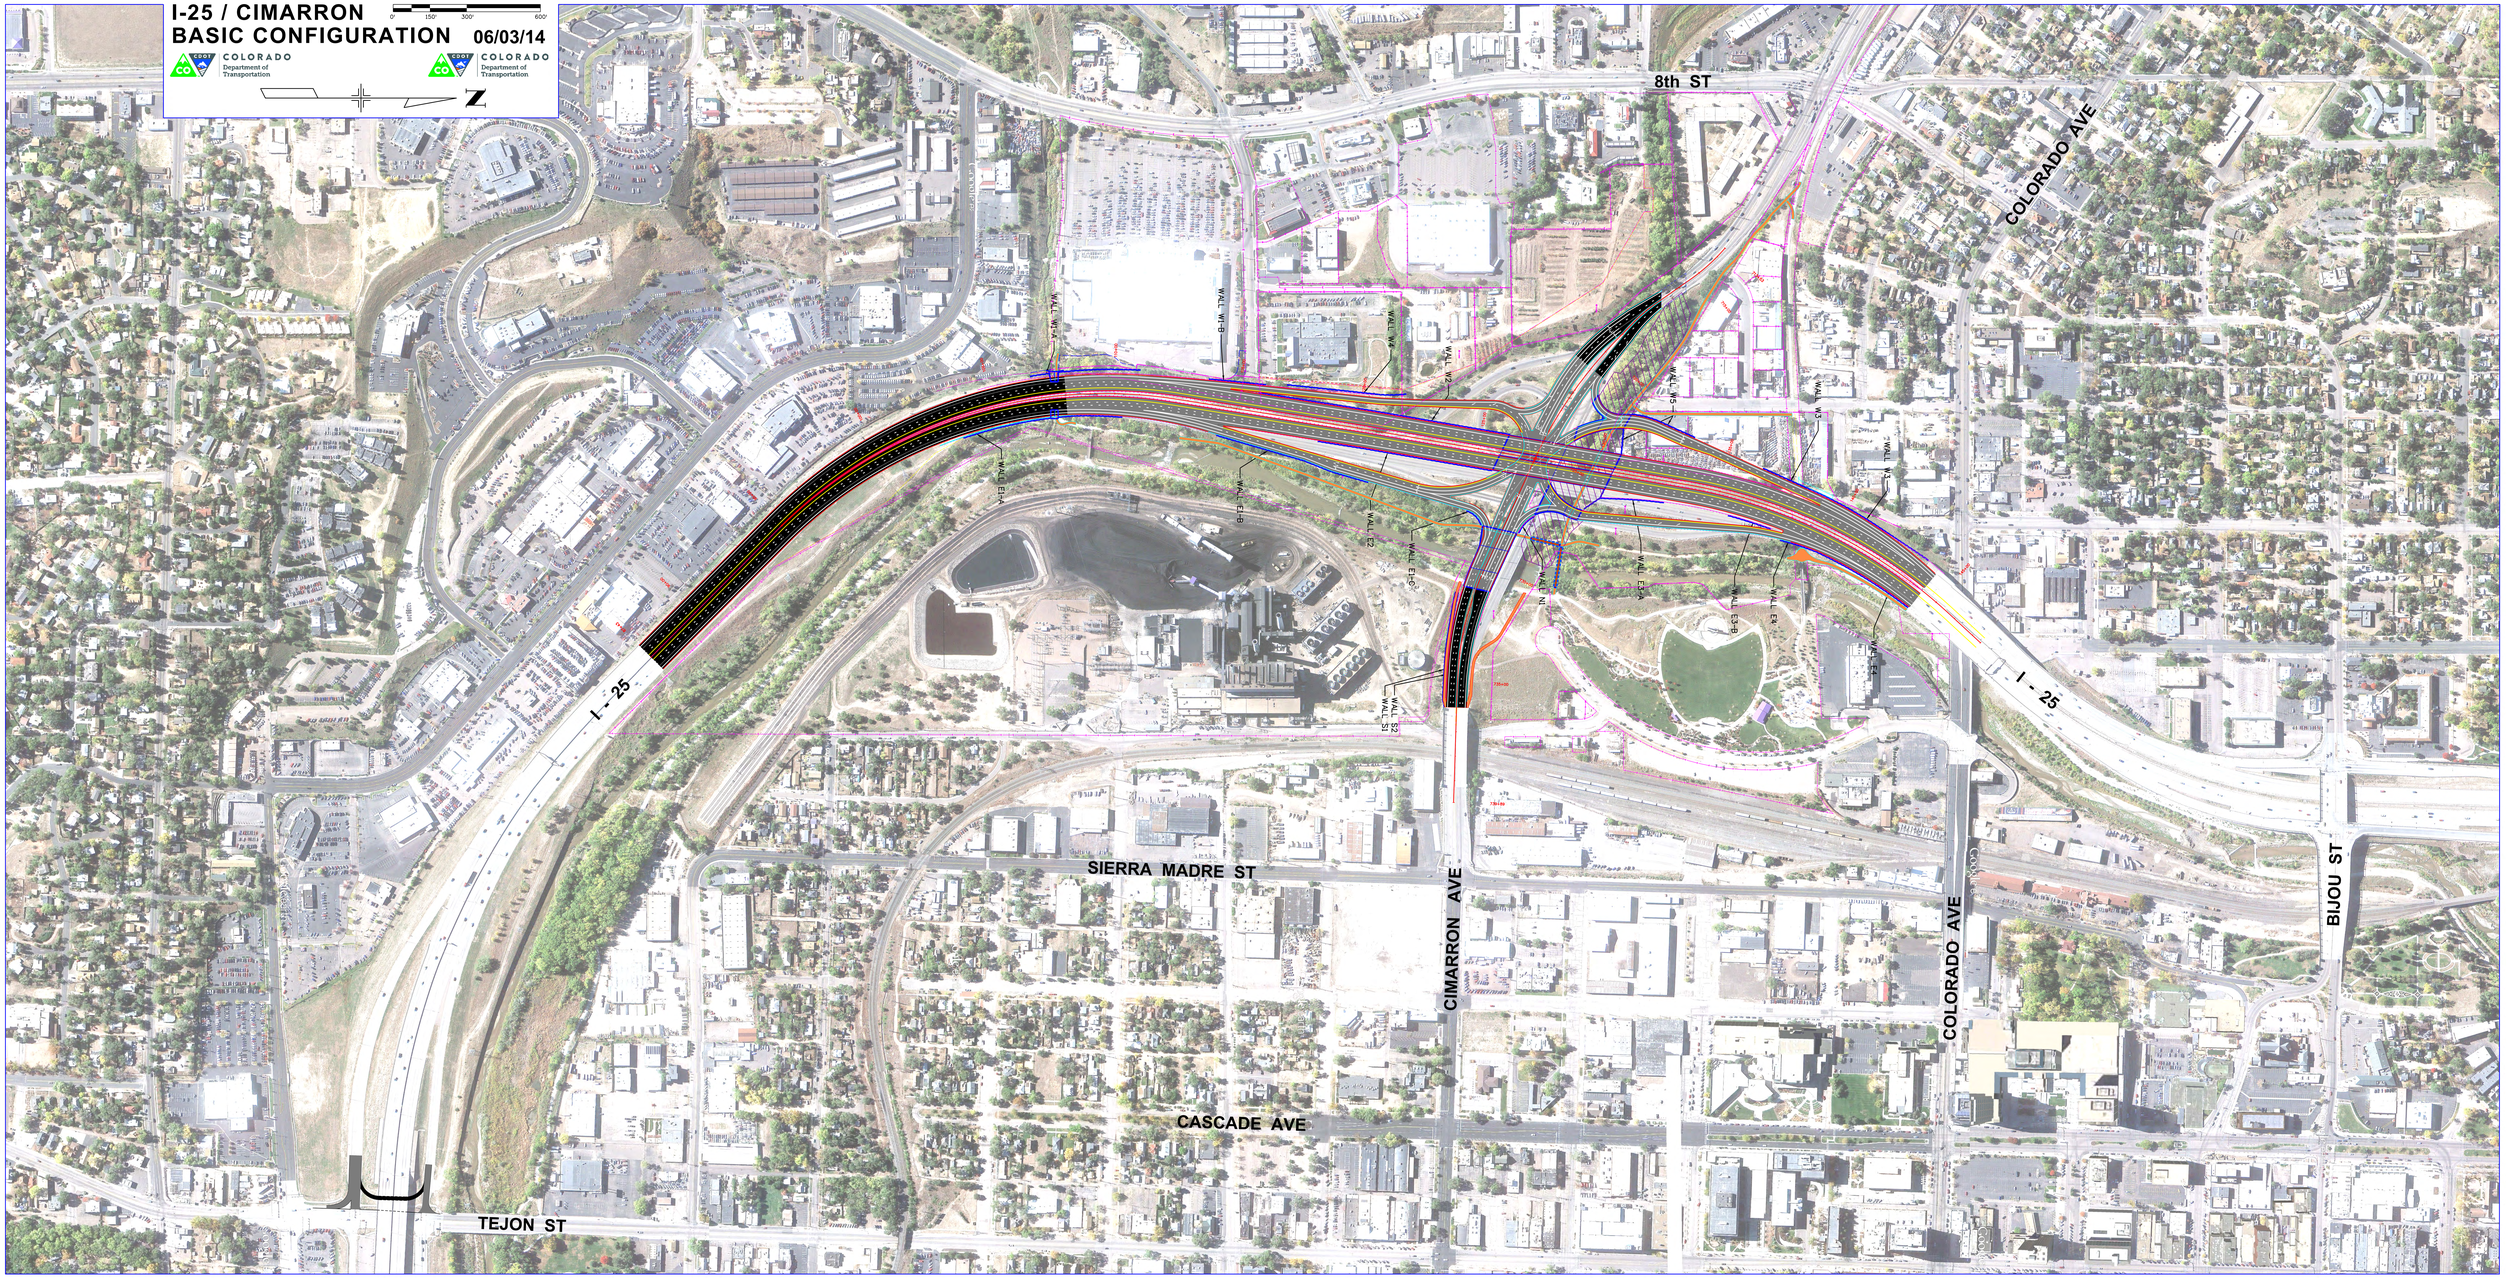
COLORADO Department of Transportation