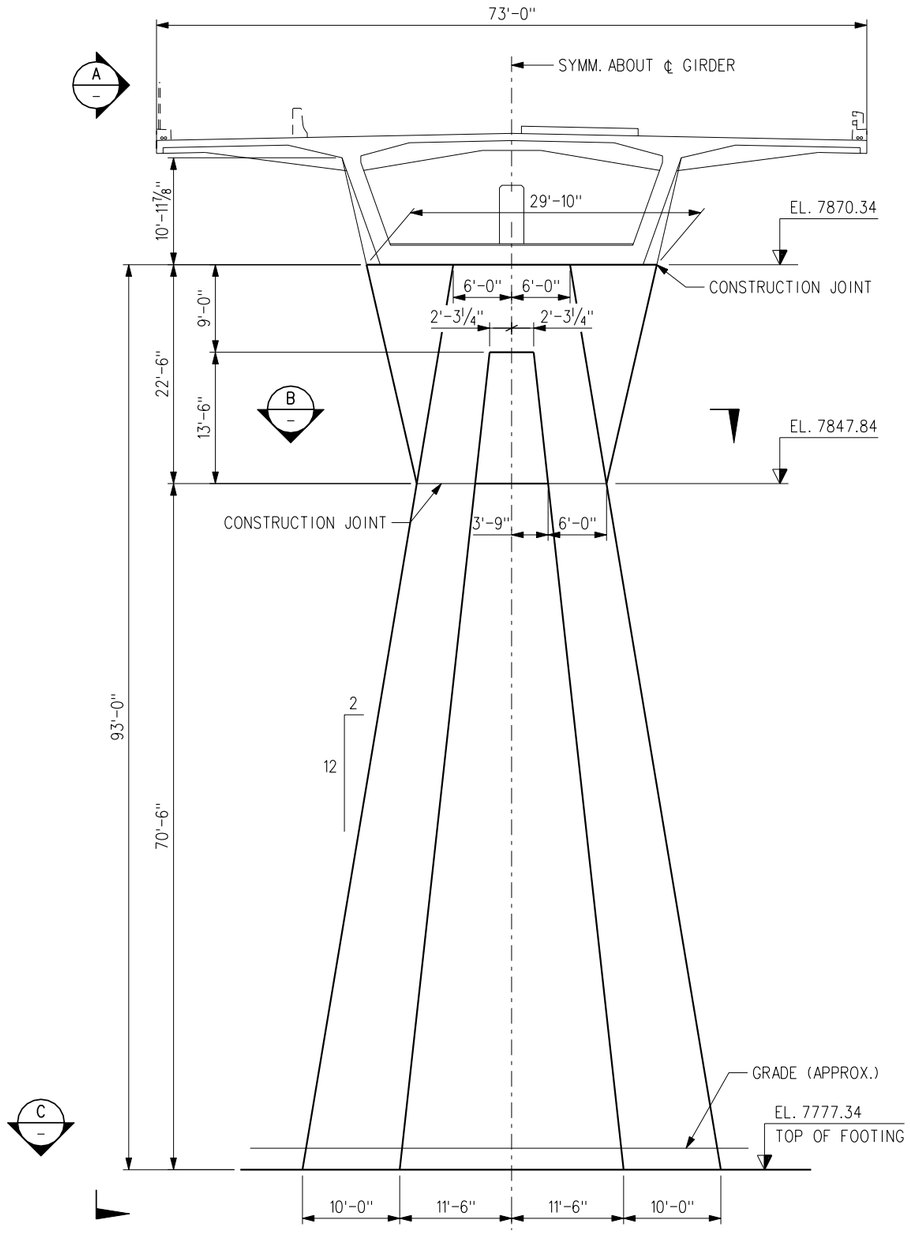

ELEVATION

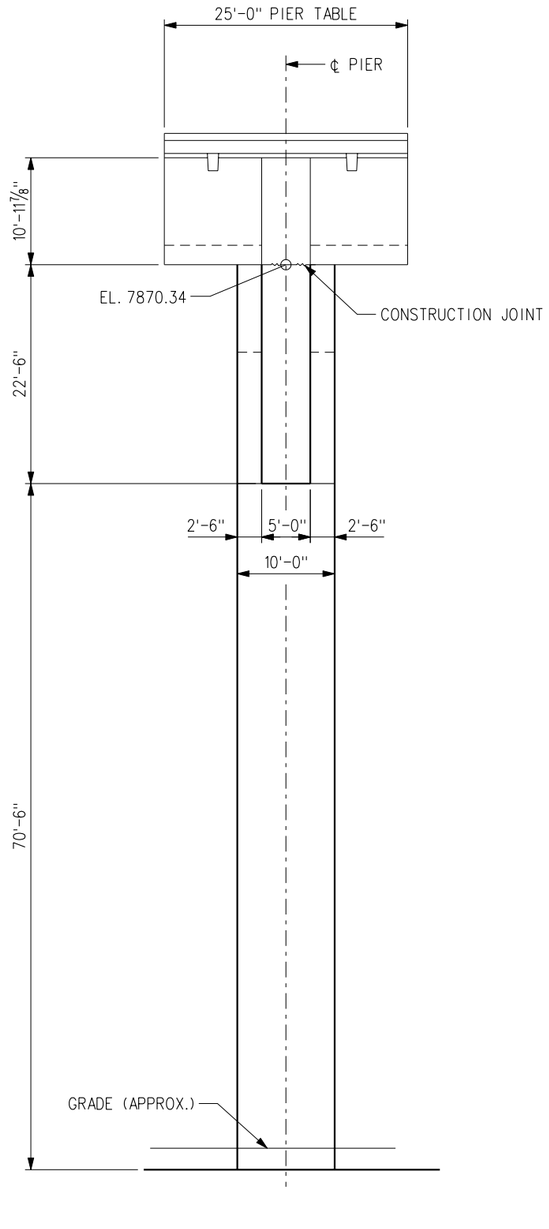

VIEW A

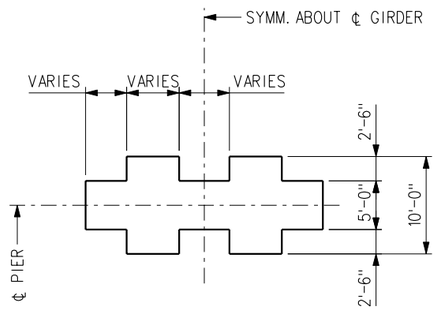

SECTION B

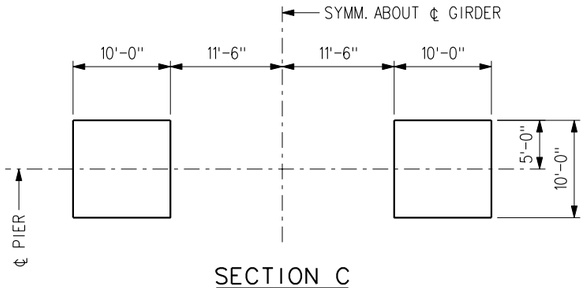

SECTION C
TOP OF FOOTING

PRELIMINARY
FOR INFORMATION ONLY
NOT FOR CONSTRUCTION

Revision Dates (Preliminary Stage Only)

Design	INITIAL	DATE
Designed By		
Checked By		

Detail	INITIAL	DATE
Detailed By		
Checked By		

Quantities	INITIAL	DATE
Quantities By		
Checked By		

G:\646196 - Maroon Creek\CADD\Bridge\Pier\14834Pier.dgn
01:53:14 PM
12/11/2004

Computer File Information	
Creation Date:	Initials:
Last Modification Date:	Initials:
Full Path:	
Drawing File Name:	.dgn
Scale:	Units: English

Sheet Revisions		

Colorado Department of Transportation
REGION 3

202 Centennial Drive
Glenwood Springs, CO 81601
Phone: (970) 945-8187
Fax: (970) 945-3860

1700 Broadway
Suite 600
Denver, CO 80290
Phone: (303) 863-7900
Fax: (303) 863-7110

PARSONS

As Constructed
No Revisions:
Revised:
Void:

MAROON CREEK BRIDGE
PIER DIMENSIONS

Designer: T. STELMACK	Structure Numbers	H-09-U	
Detailer: D. PIEKSMA			
Sheet Subset: BRIDGE	Sheet Subset:	of	

Project No./Code
Sheet Number: