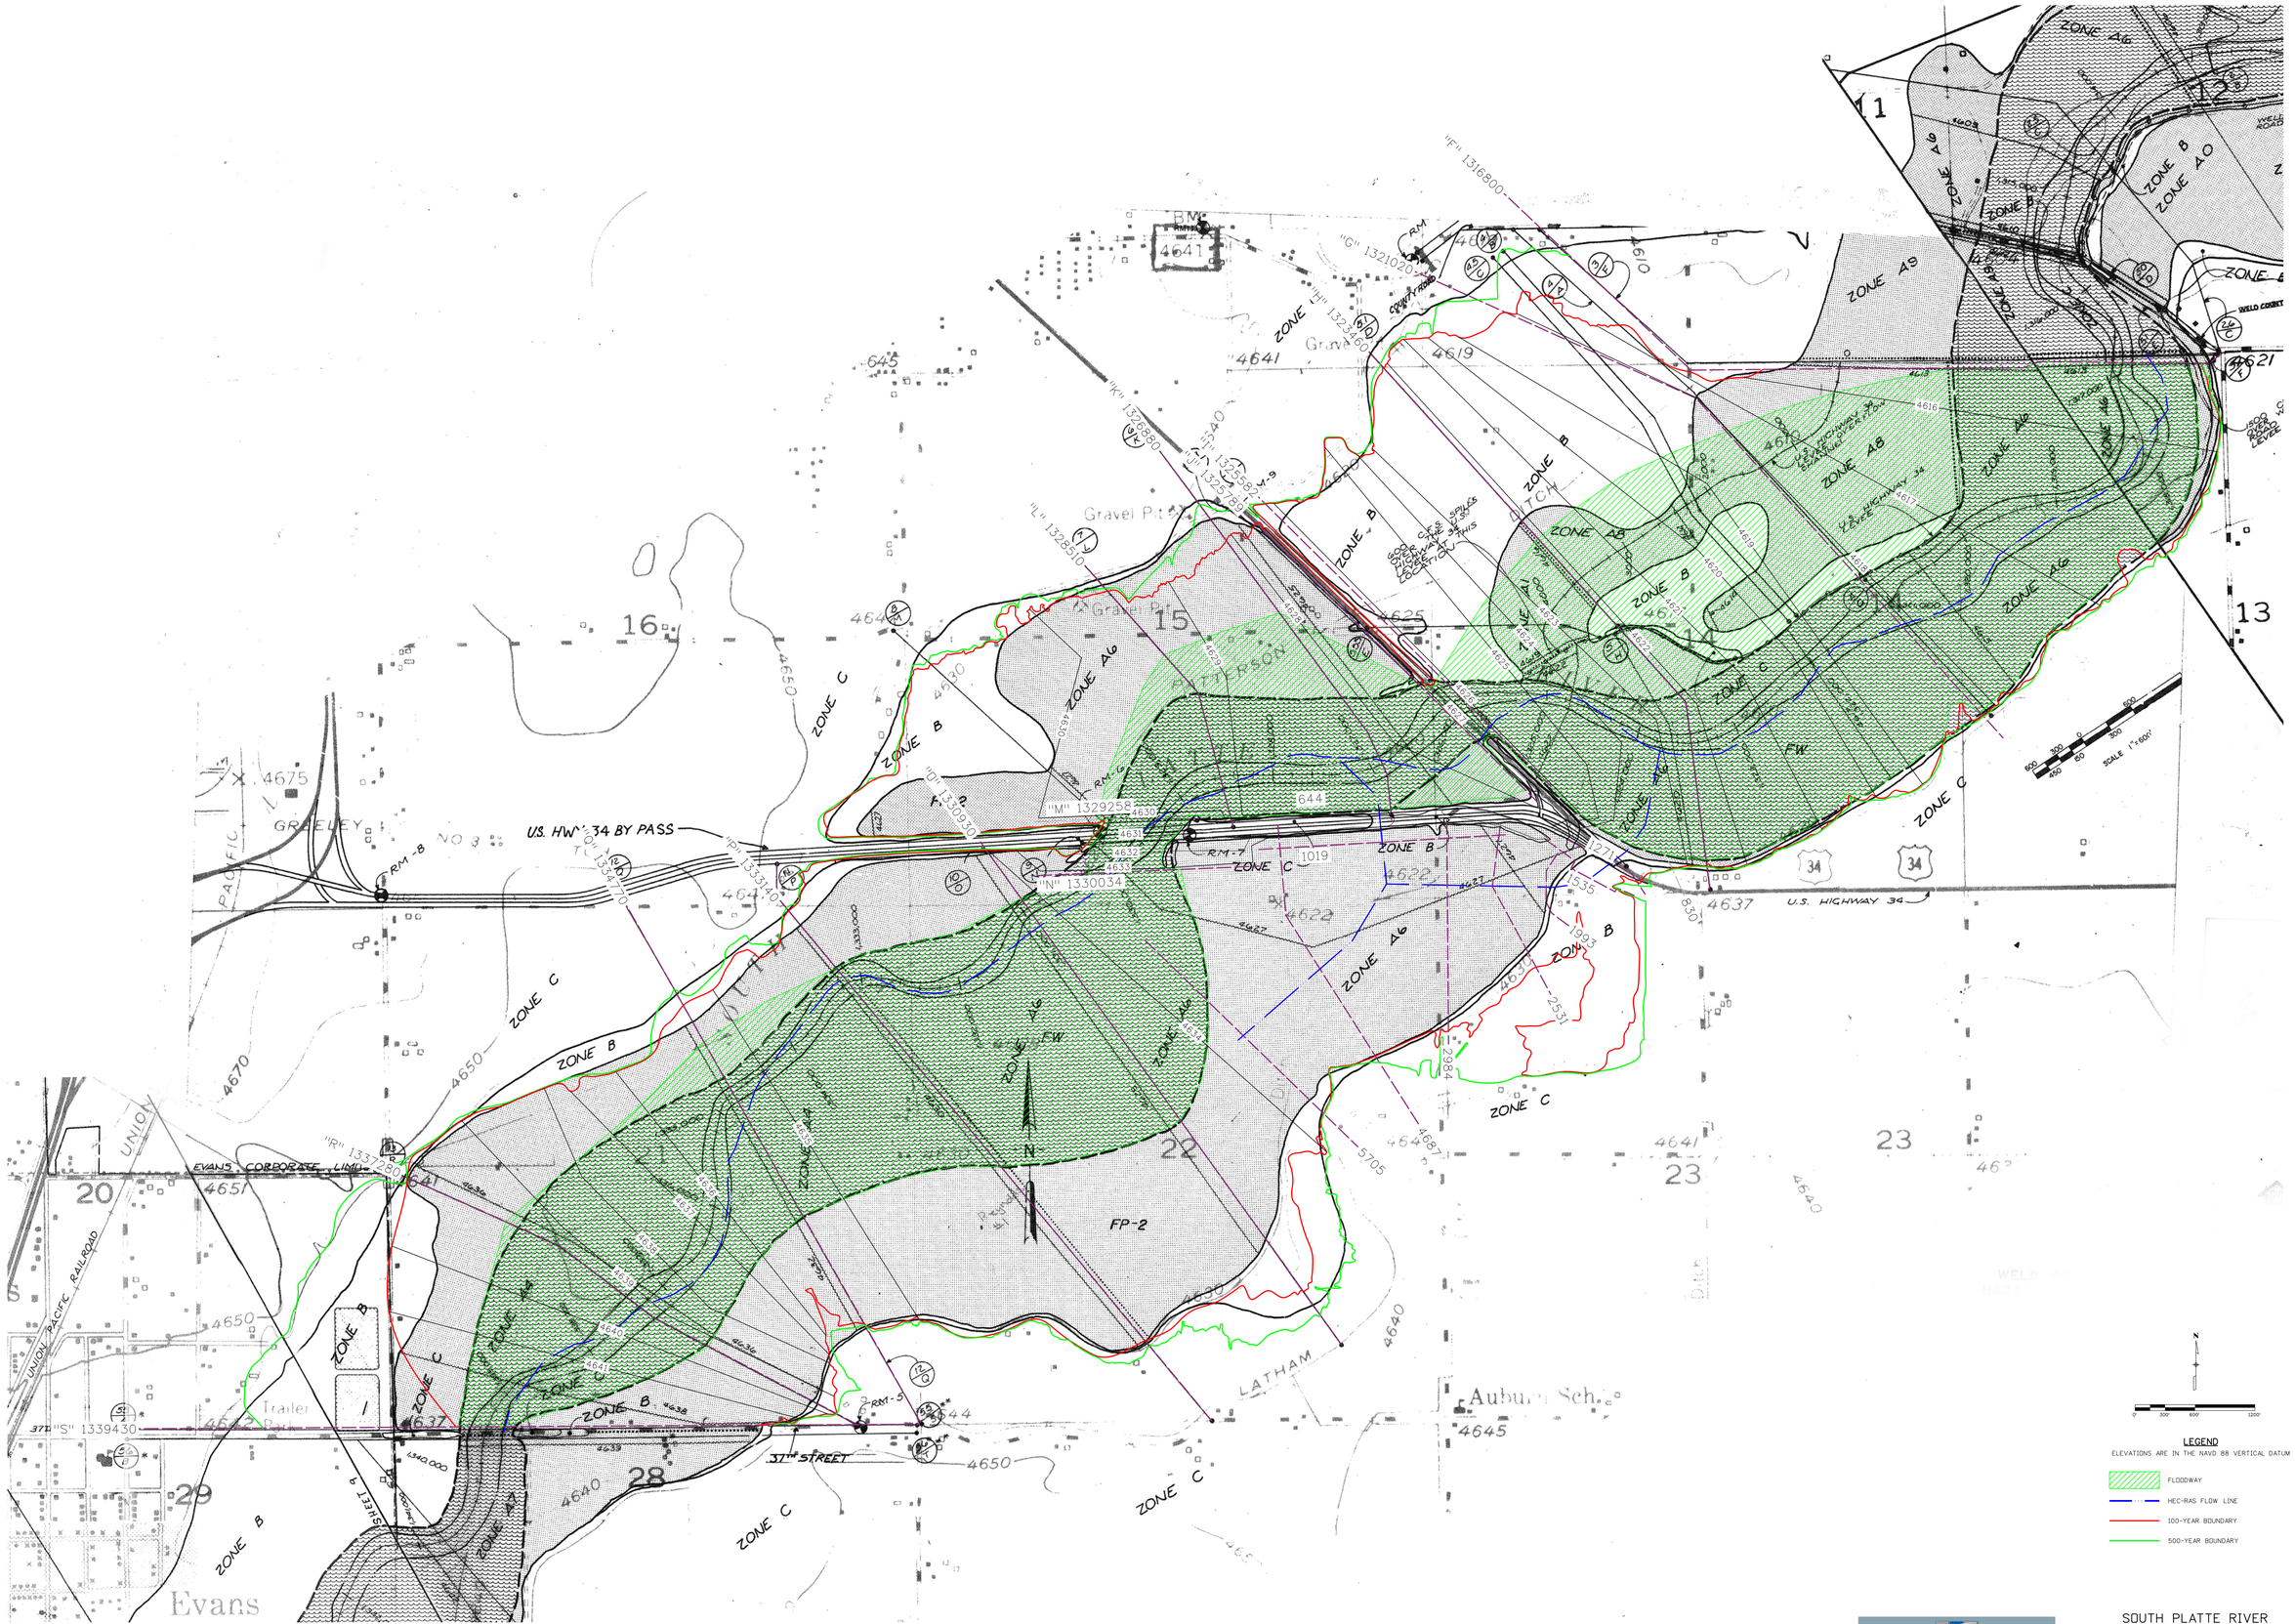

TSIOUVARAS SIMMONS HOLDERNESS
CONSULTING ENGINEERS

SOUTH PLATTE RIVER
CORRECTED EFFECTIVE BOUNDARIES
FIS CROSS-SECTION "F" TO "S"
WITH FIRM OVERLAY