I-25 / CIMARRON
BASIC CONFIGURATION 06/03/14

COLORADO Department of Transportation

COLORADO Department of Transportation

0' 100' 200' 400'

TRAIL LEGEND
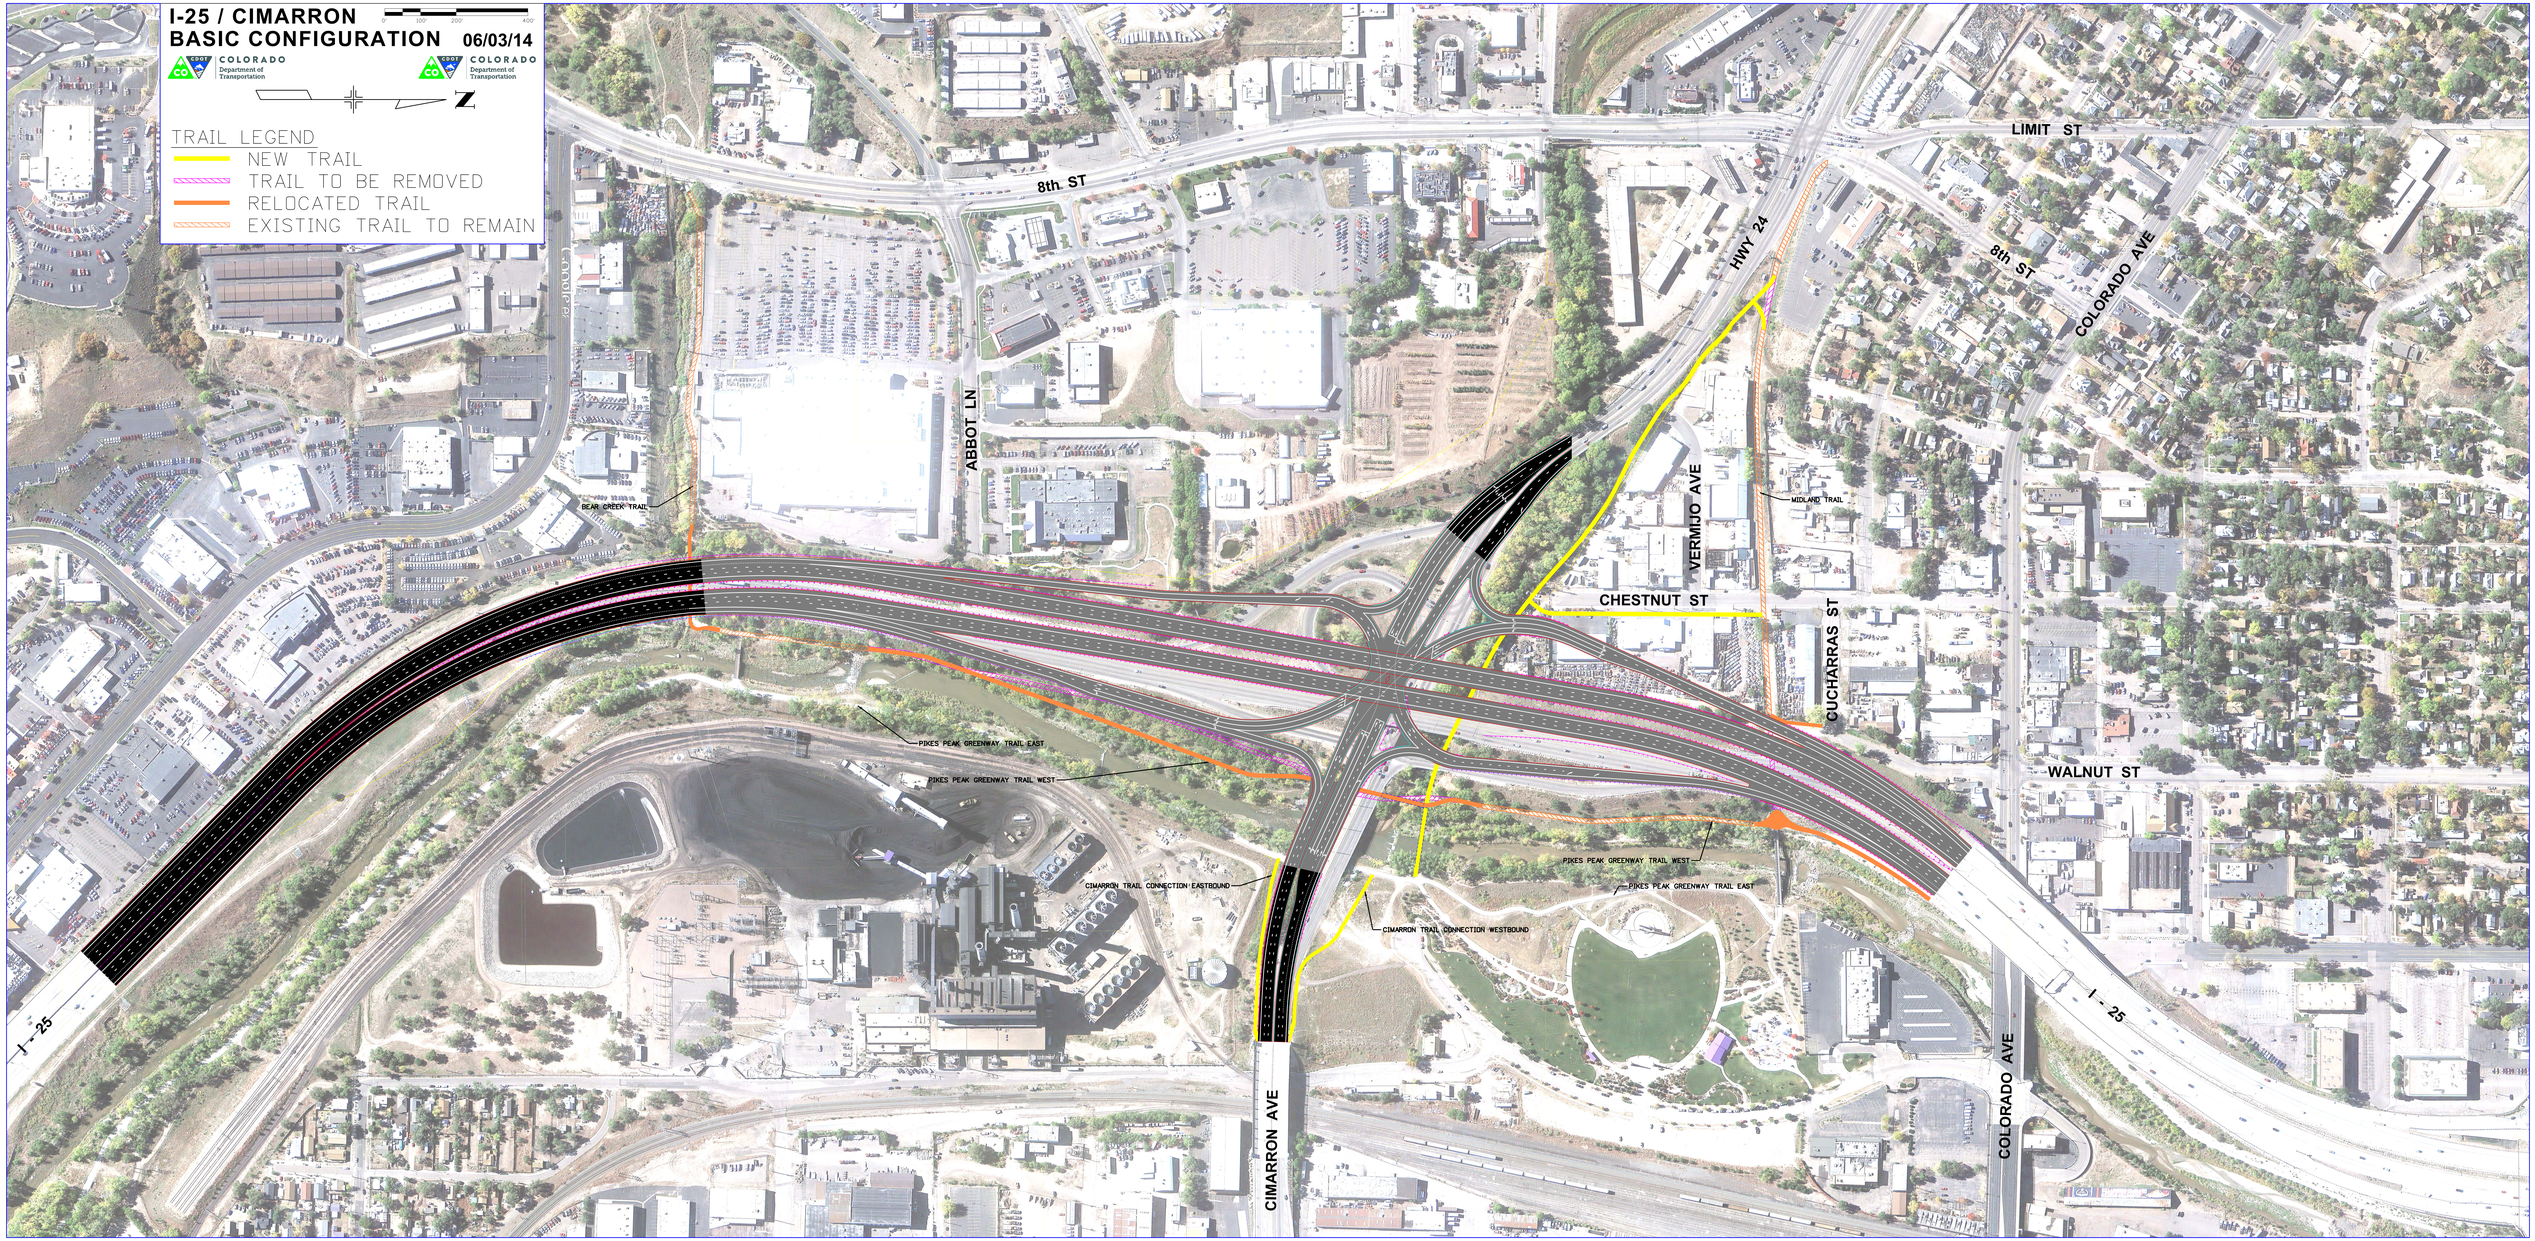
- NEW TRAIL
- TRAIL TO BE REMOVED
- RELOCATED TRAIL
- EXISTING TRAIL TO REMAIN