SH 7 PEL
Planning Environmental Linkage Study
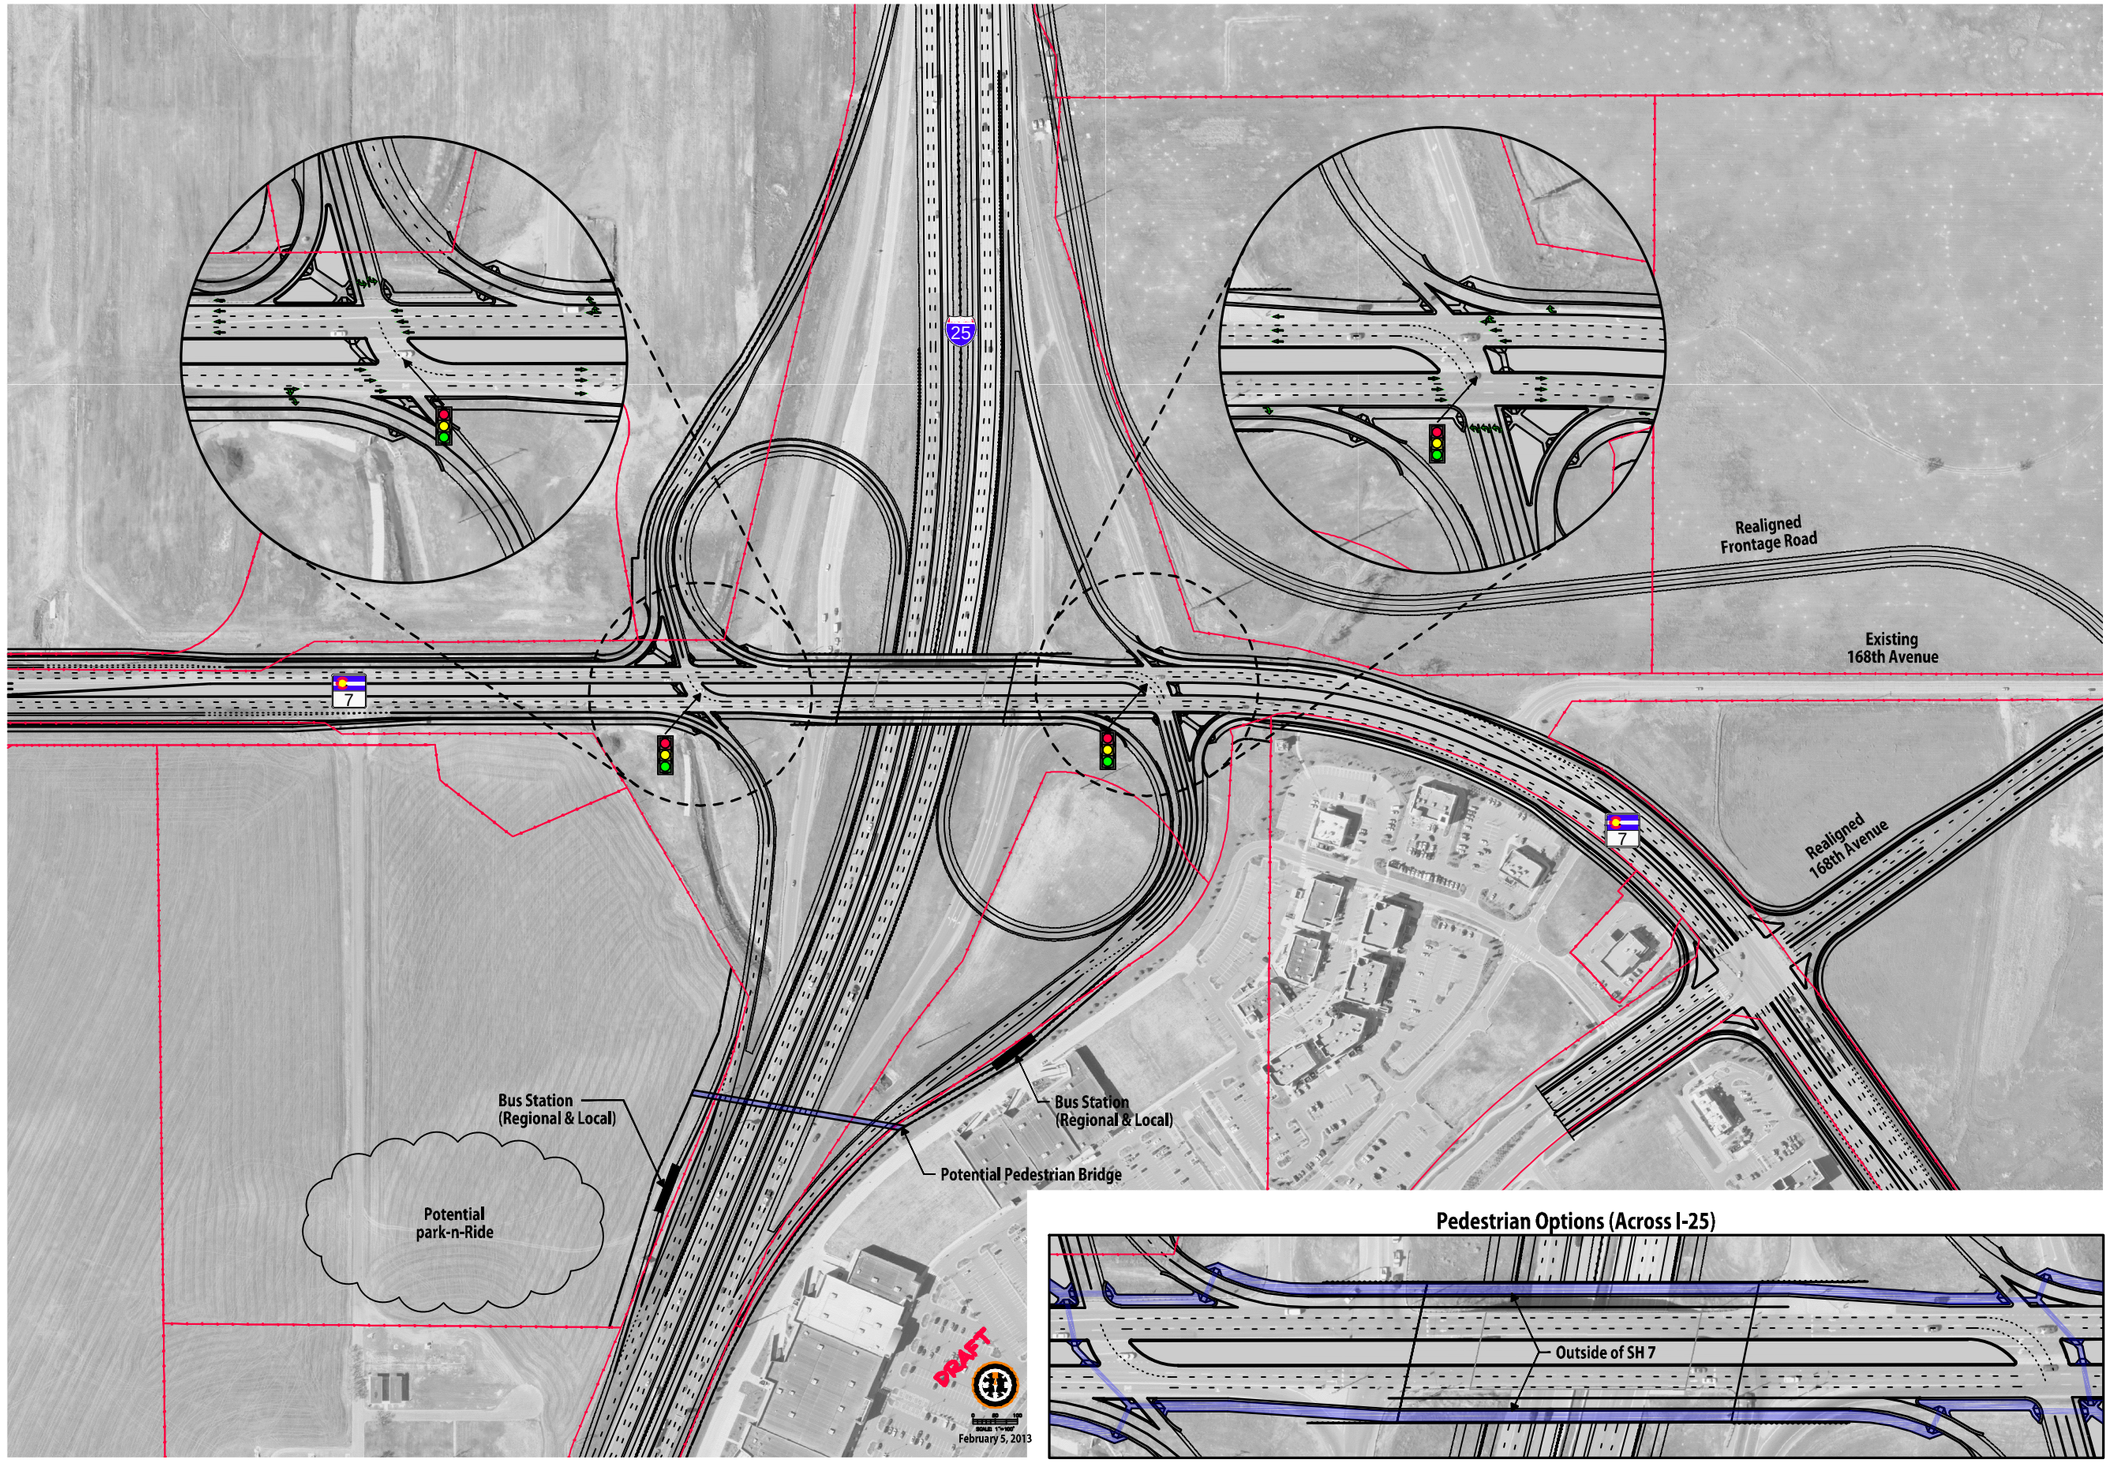
I-25 / State Highway 7 Partial Cloverleaf Interchange
Concept Plan